




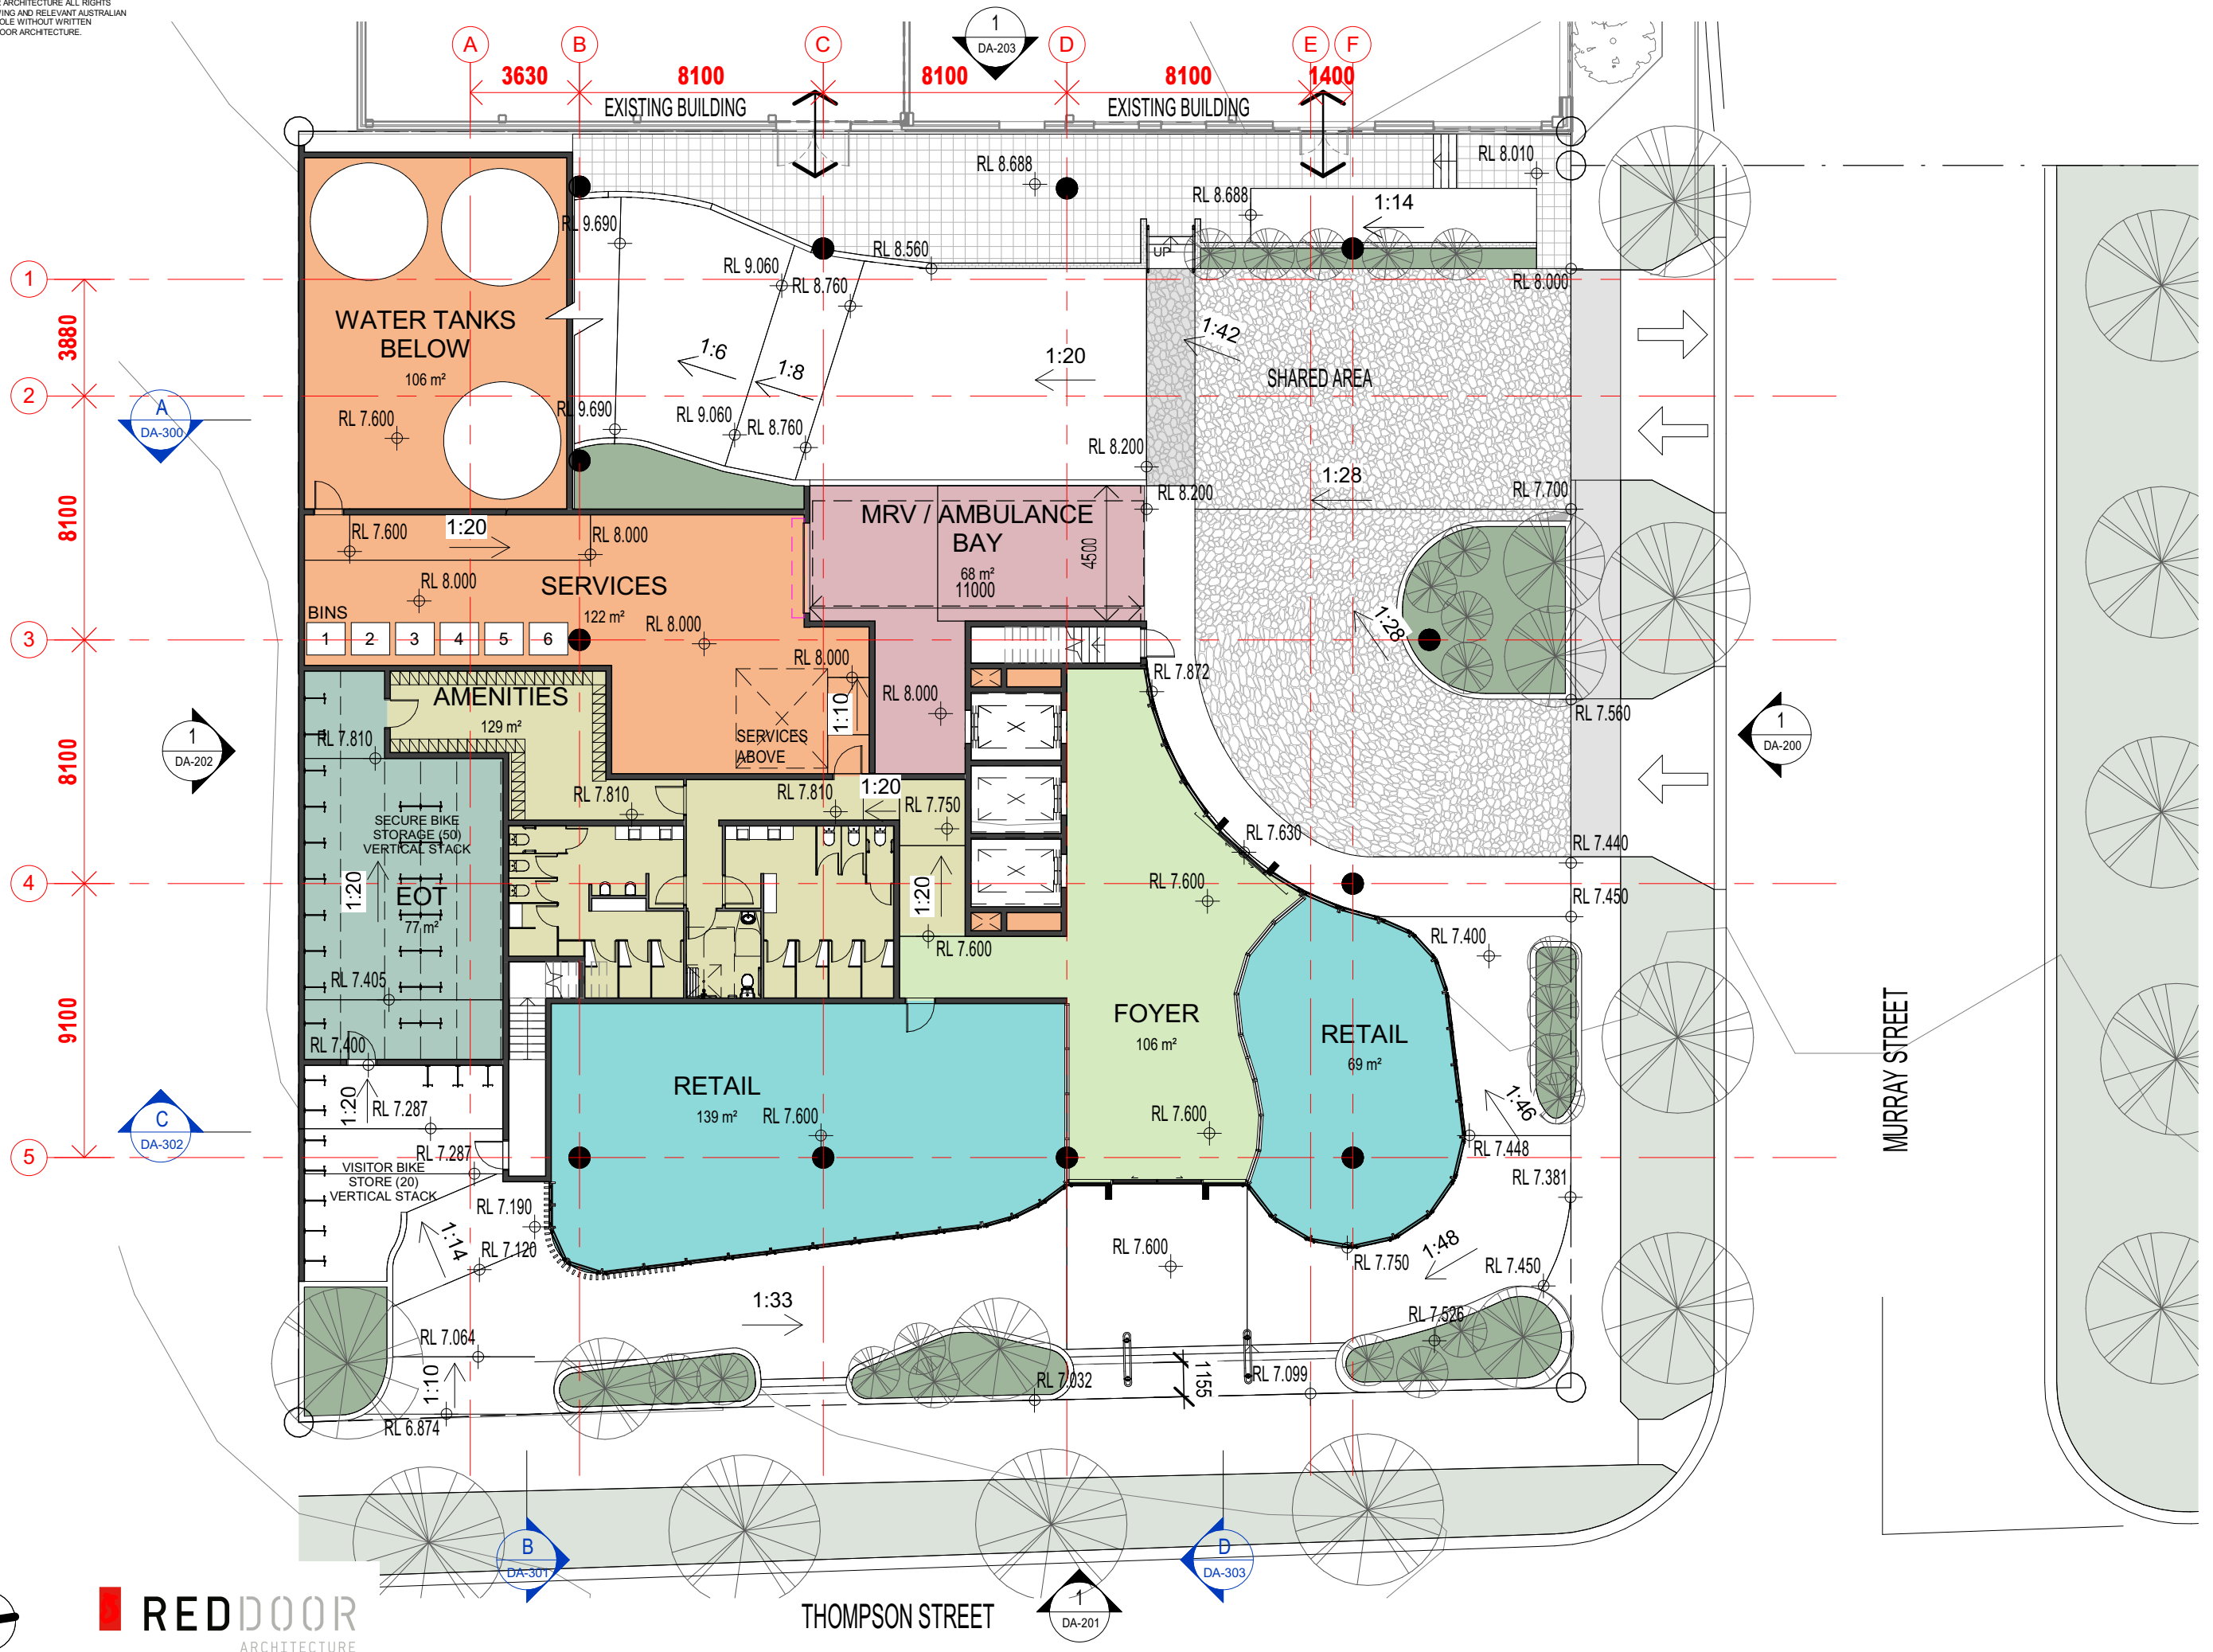

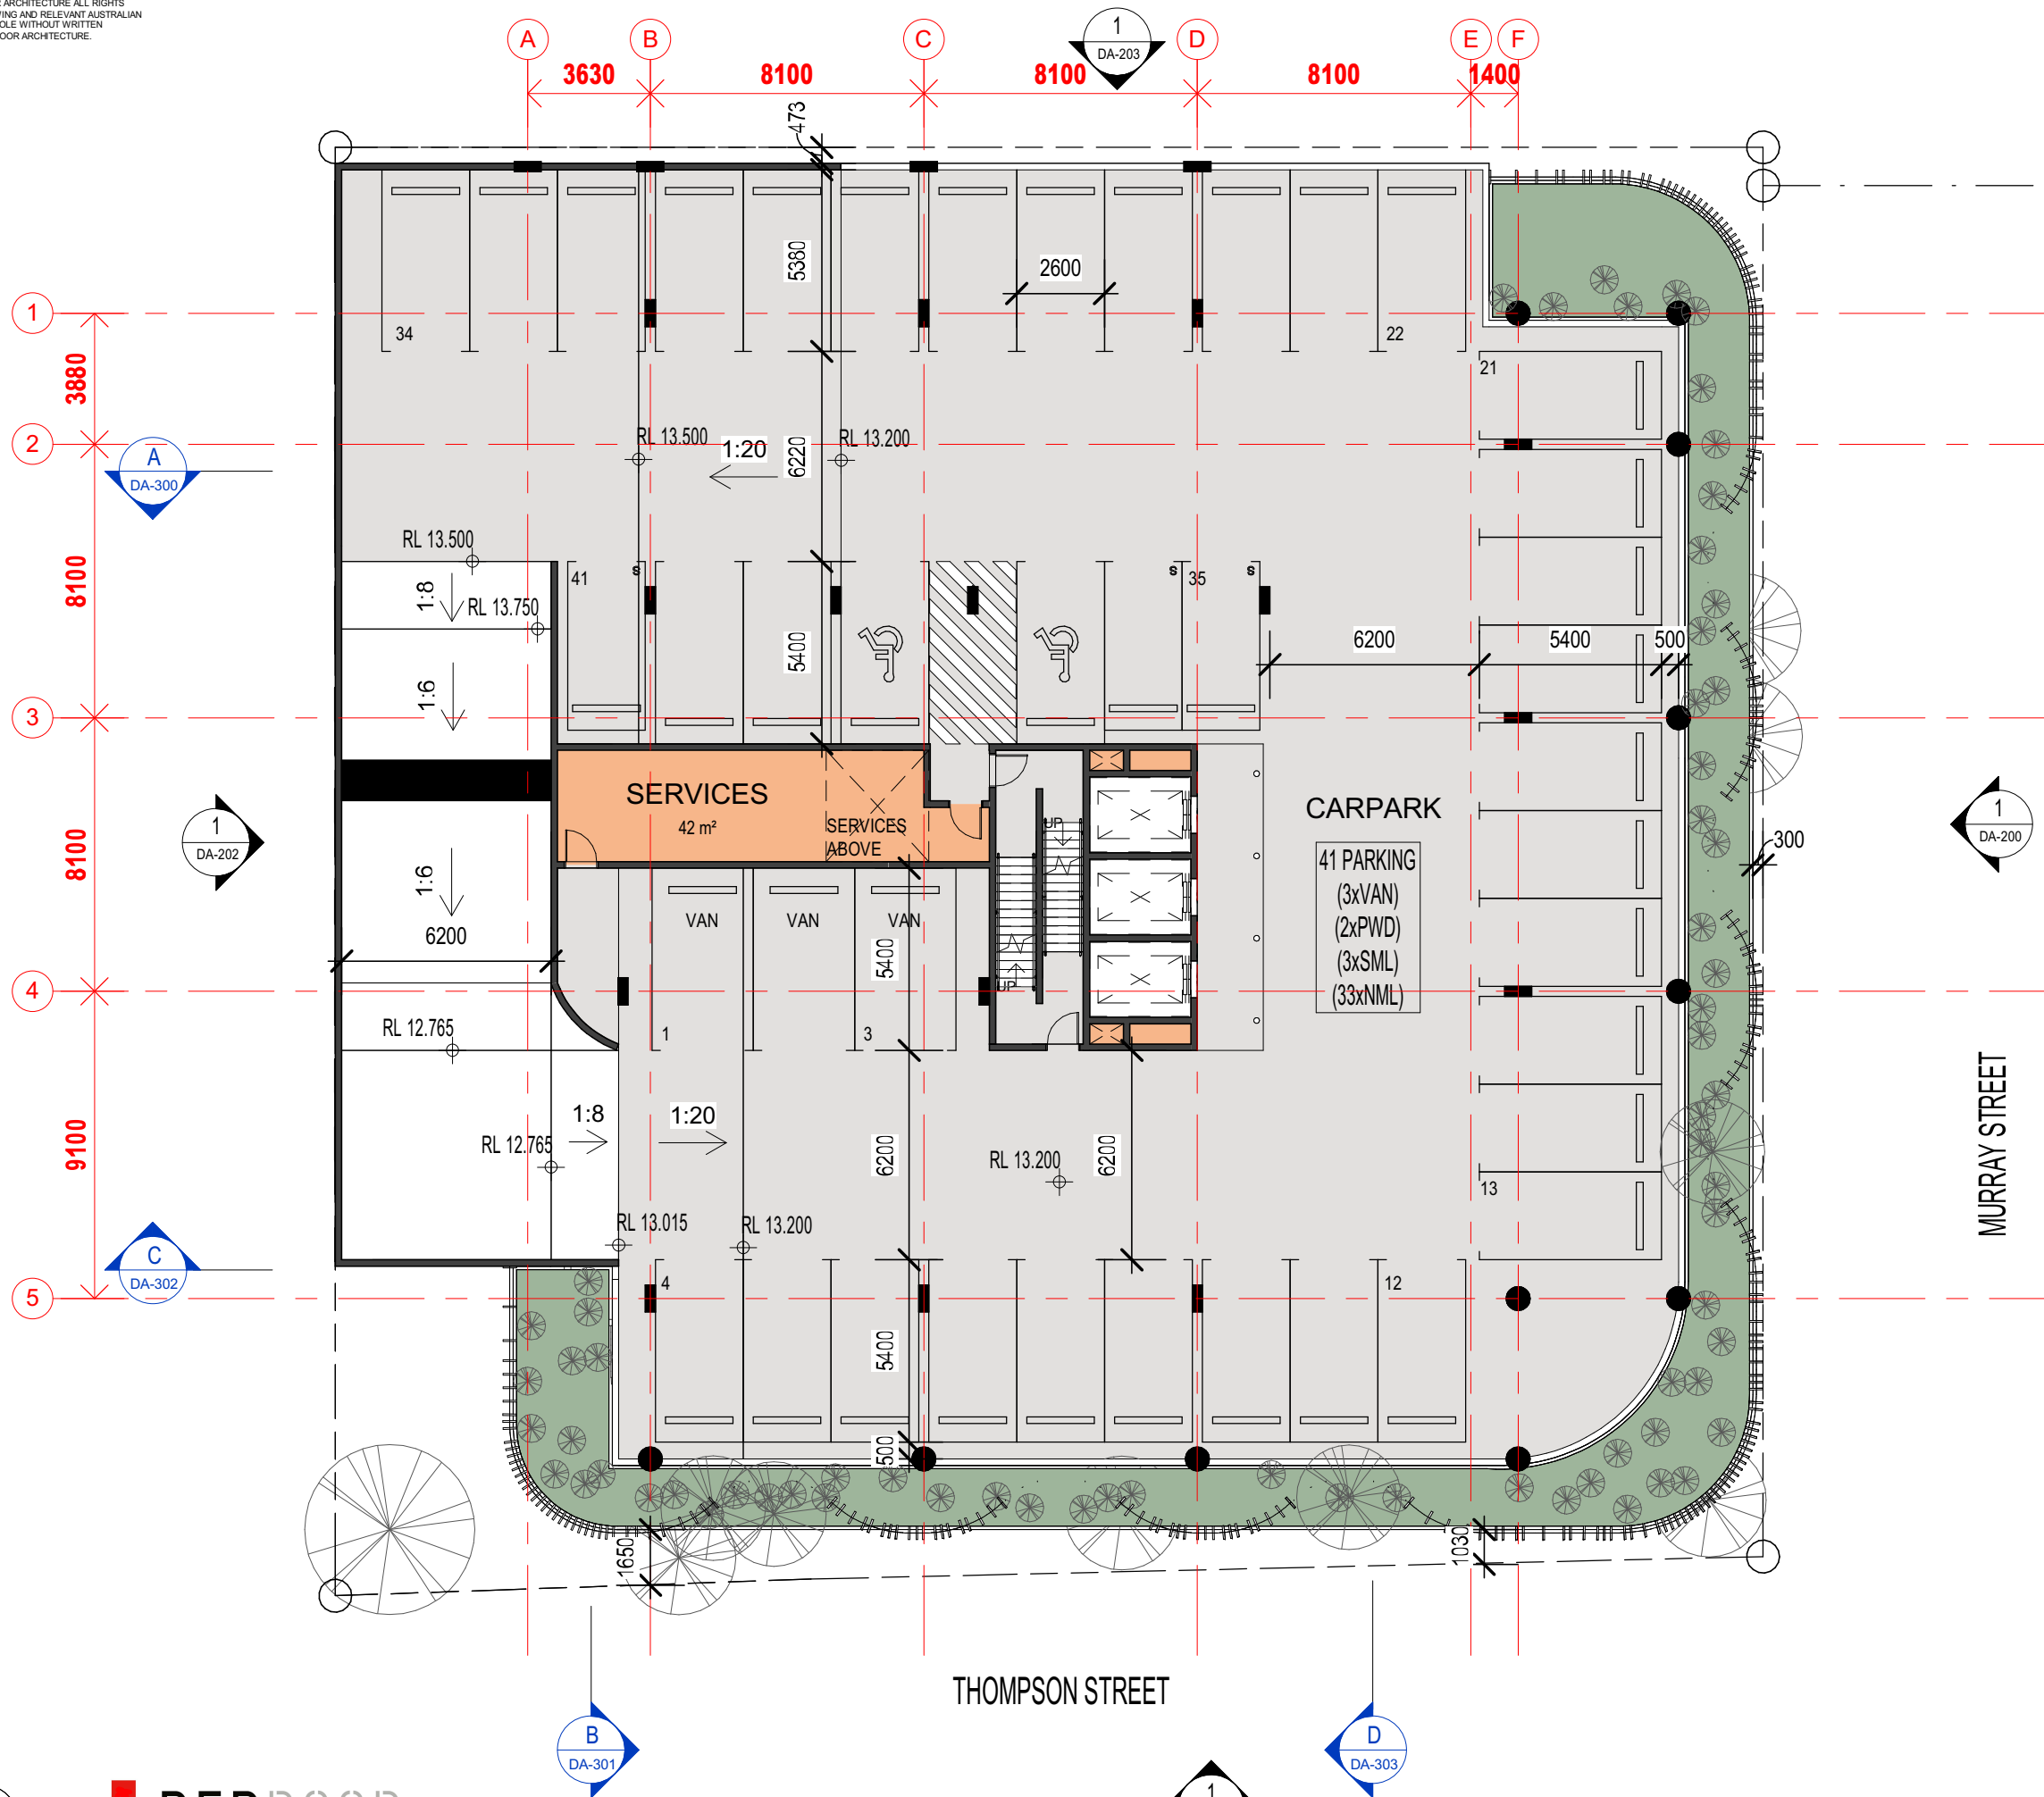



REDDOOR
ARCHITECTURE

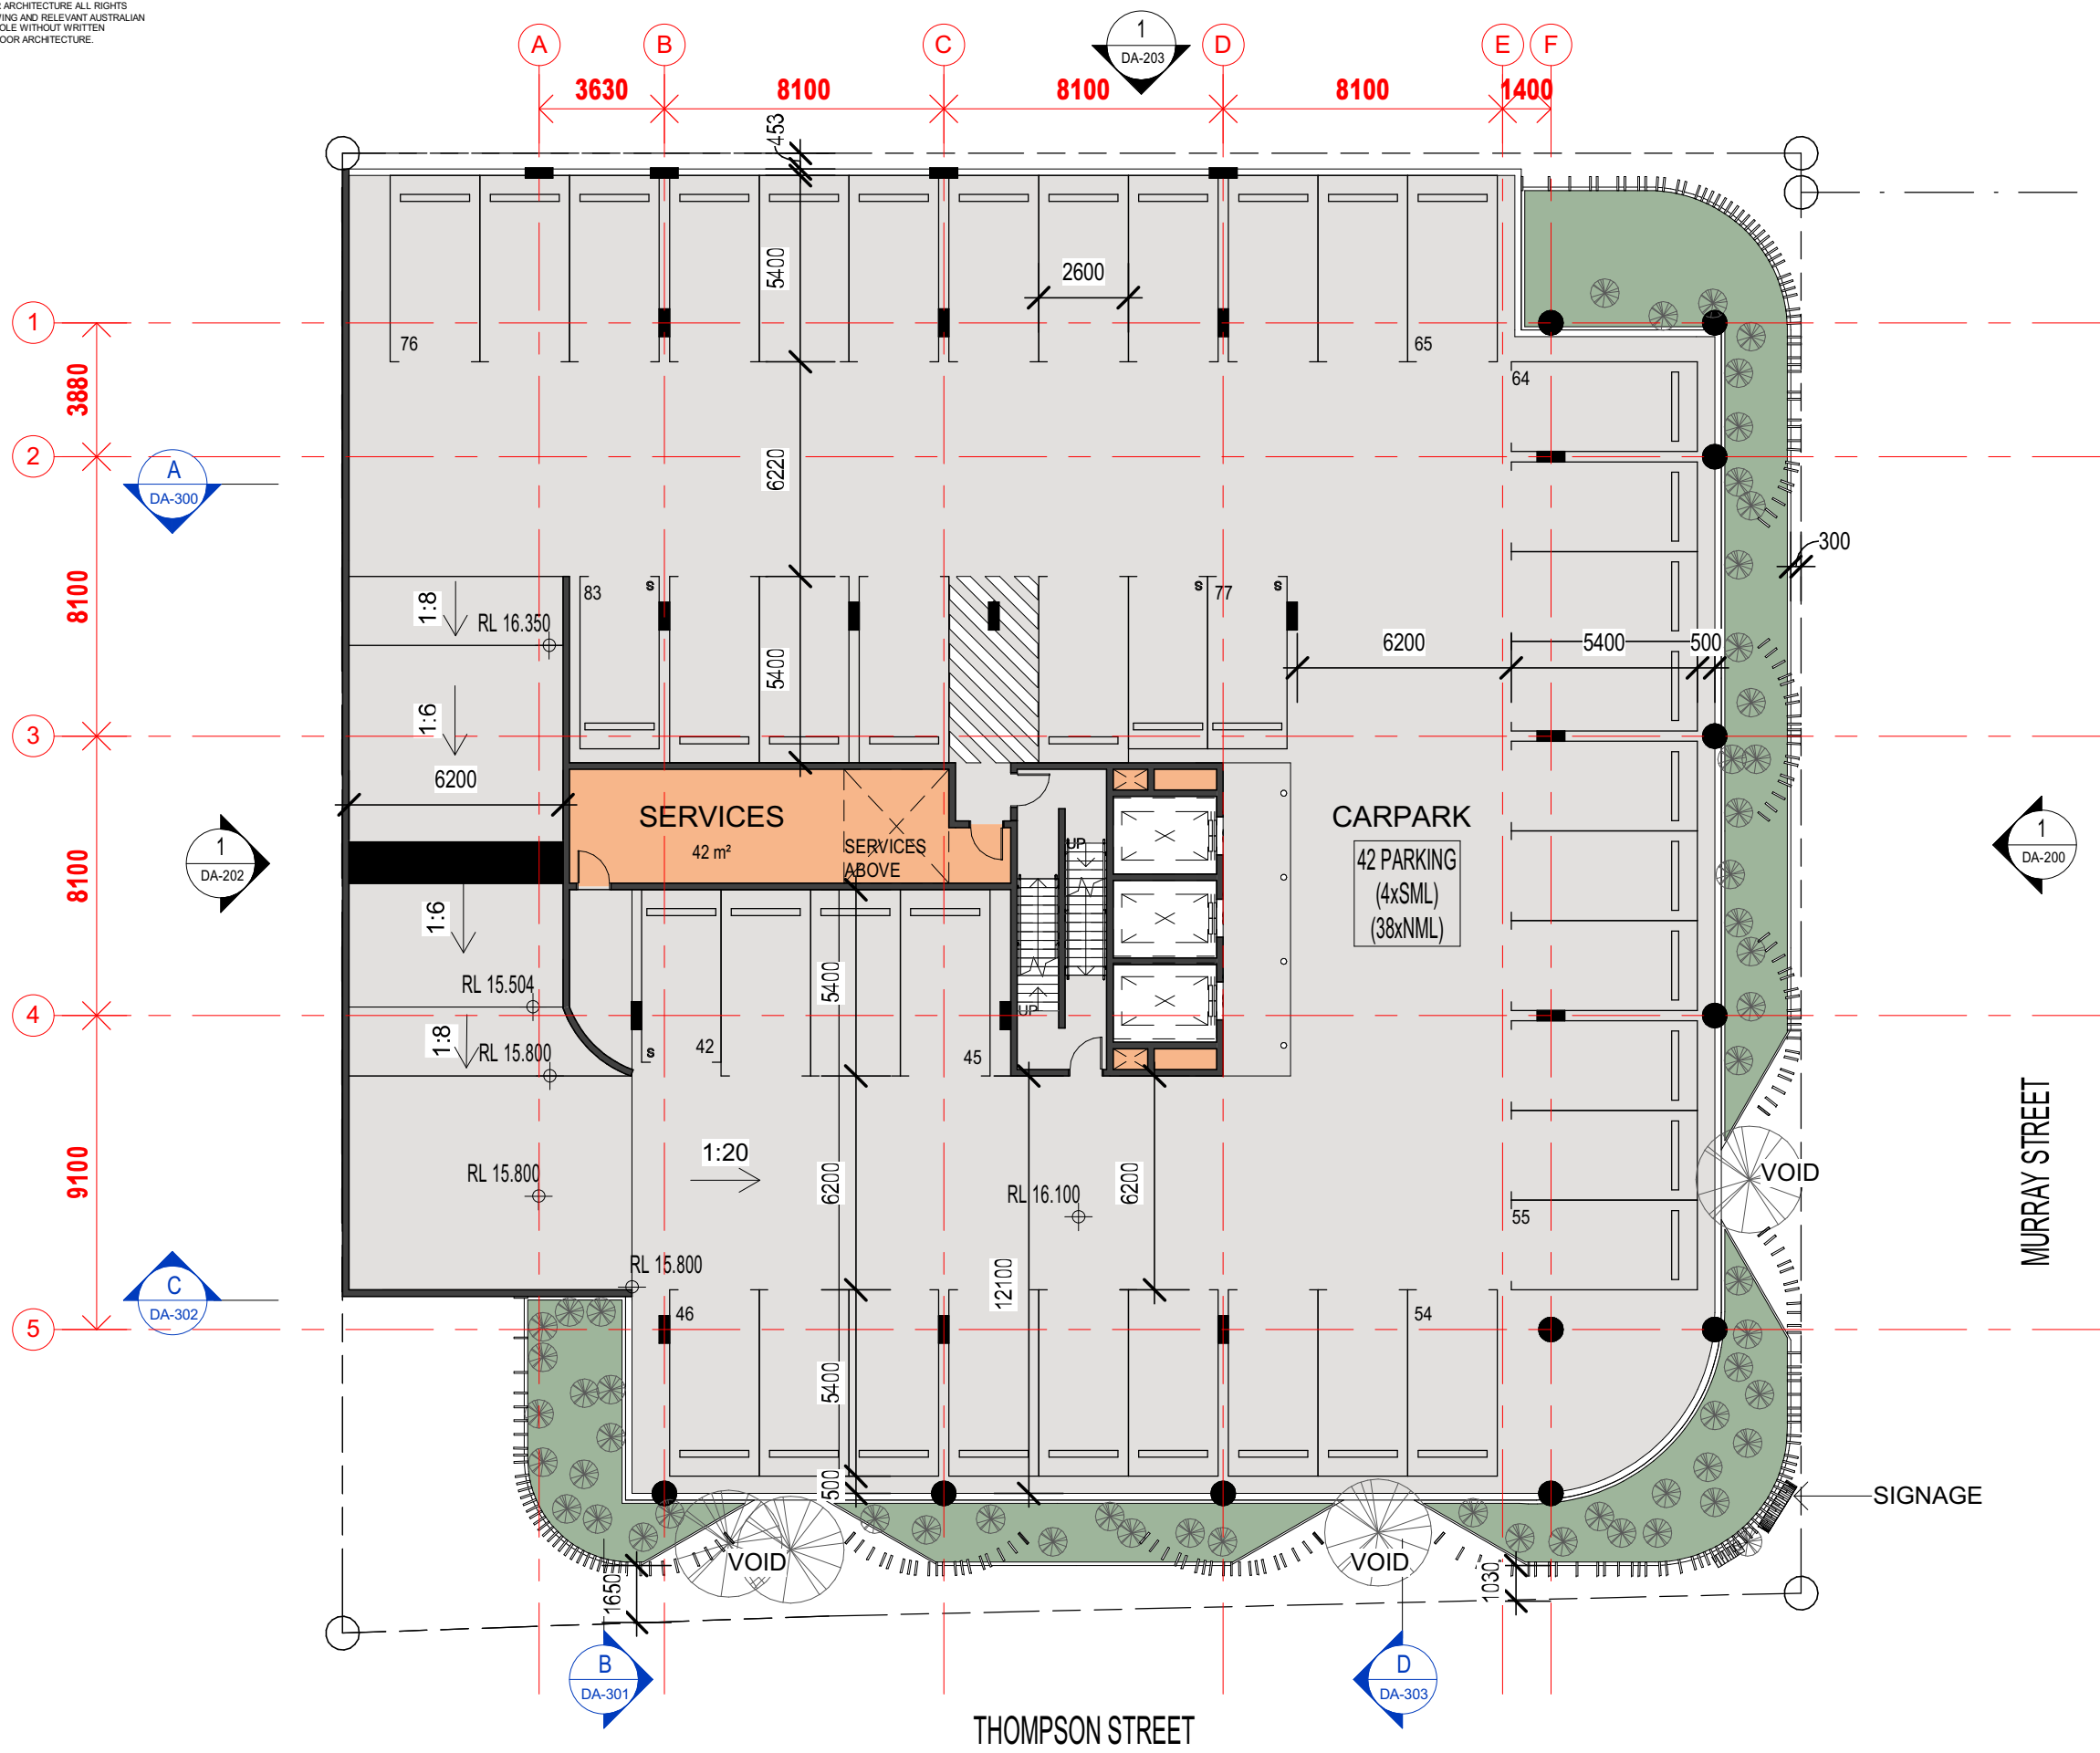


REDDOOR
ARCHITECTURE




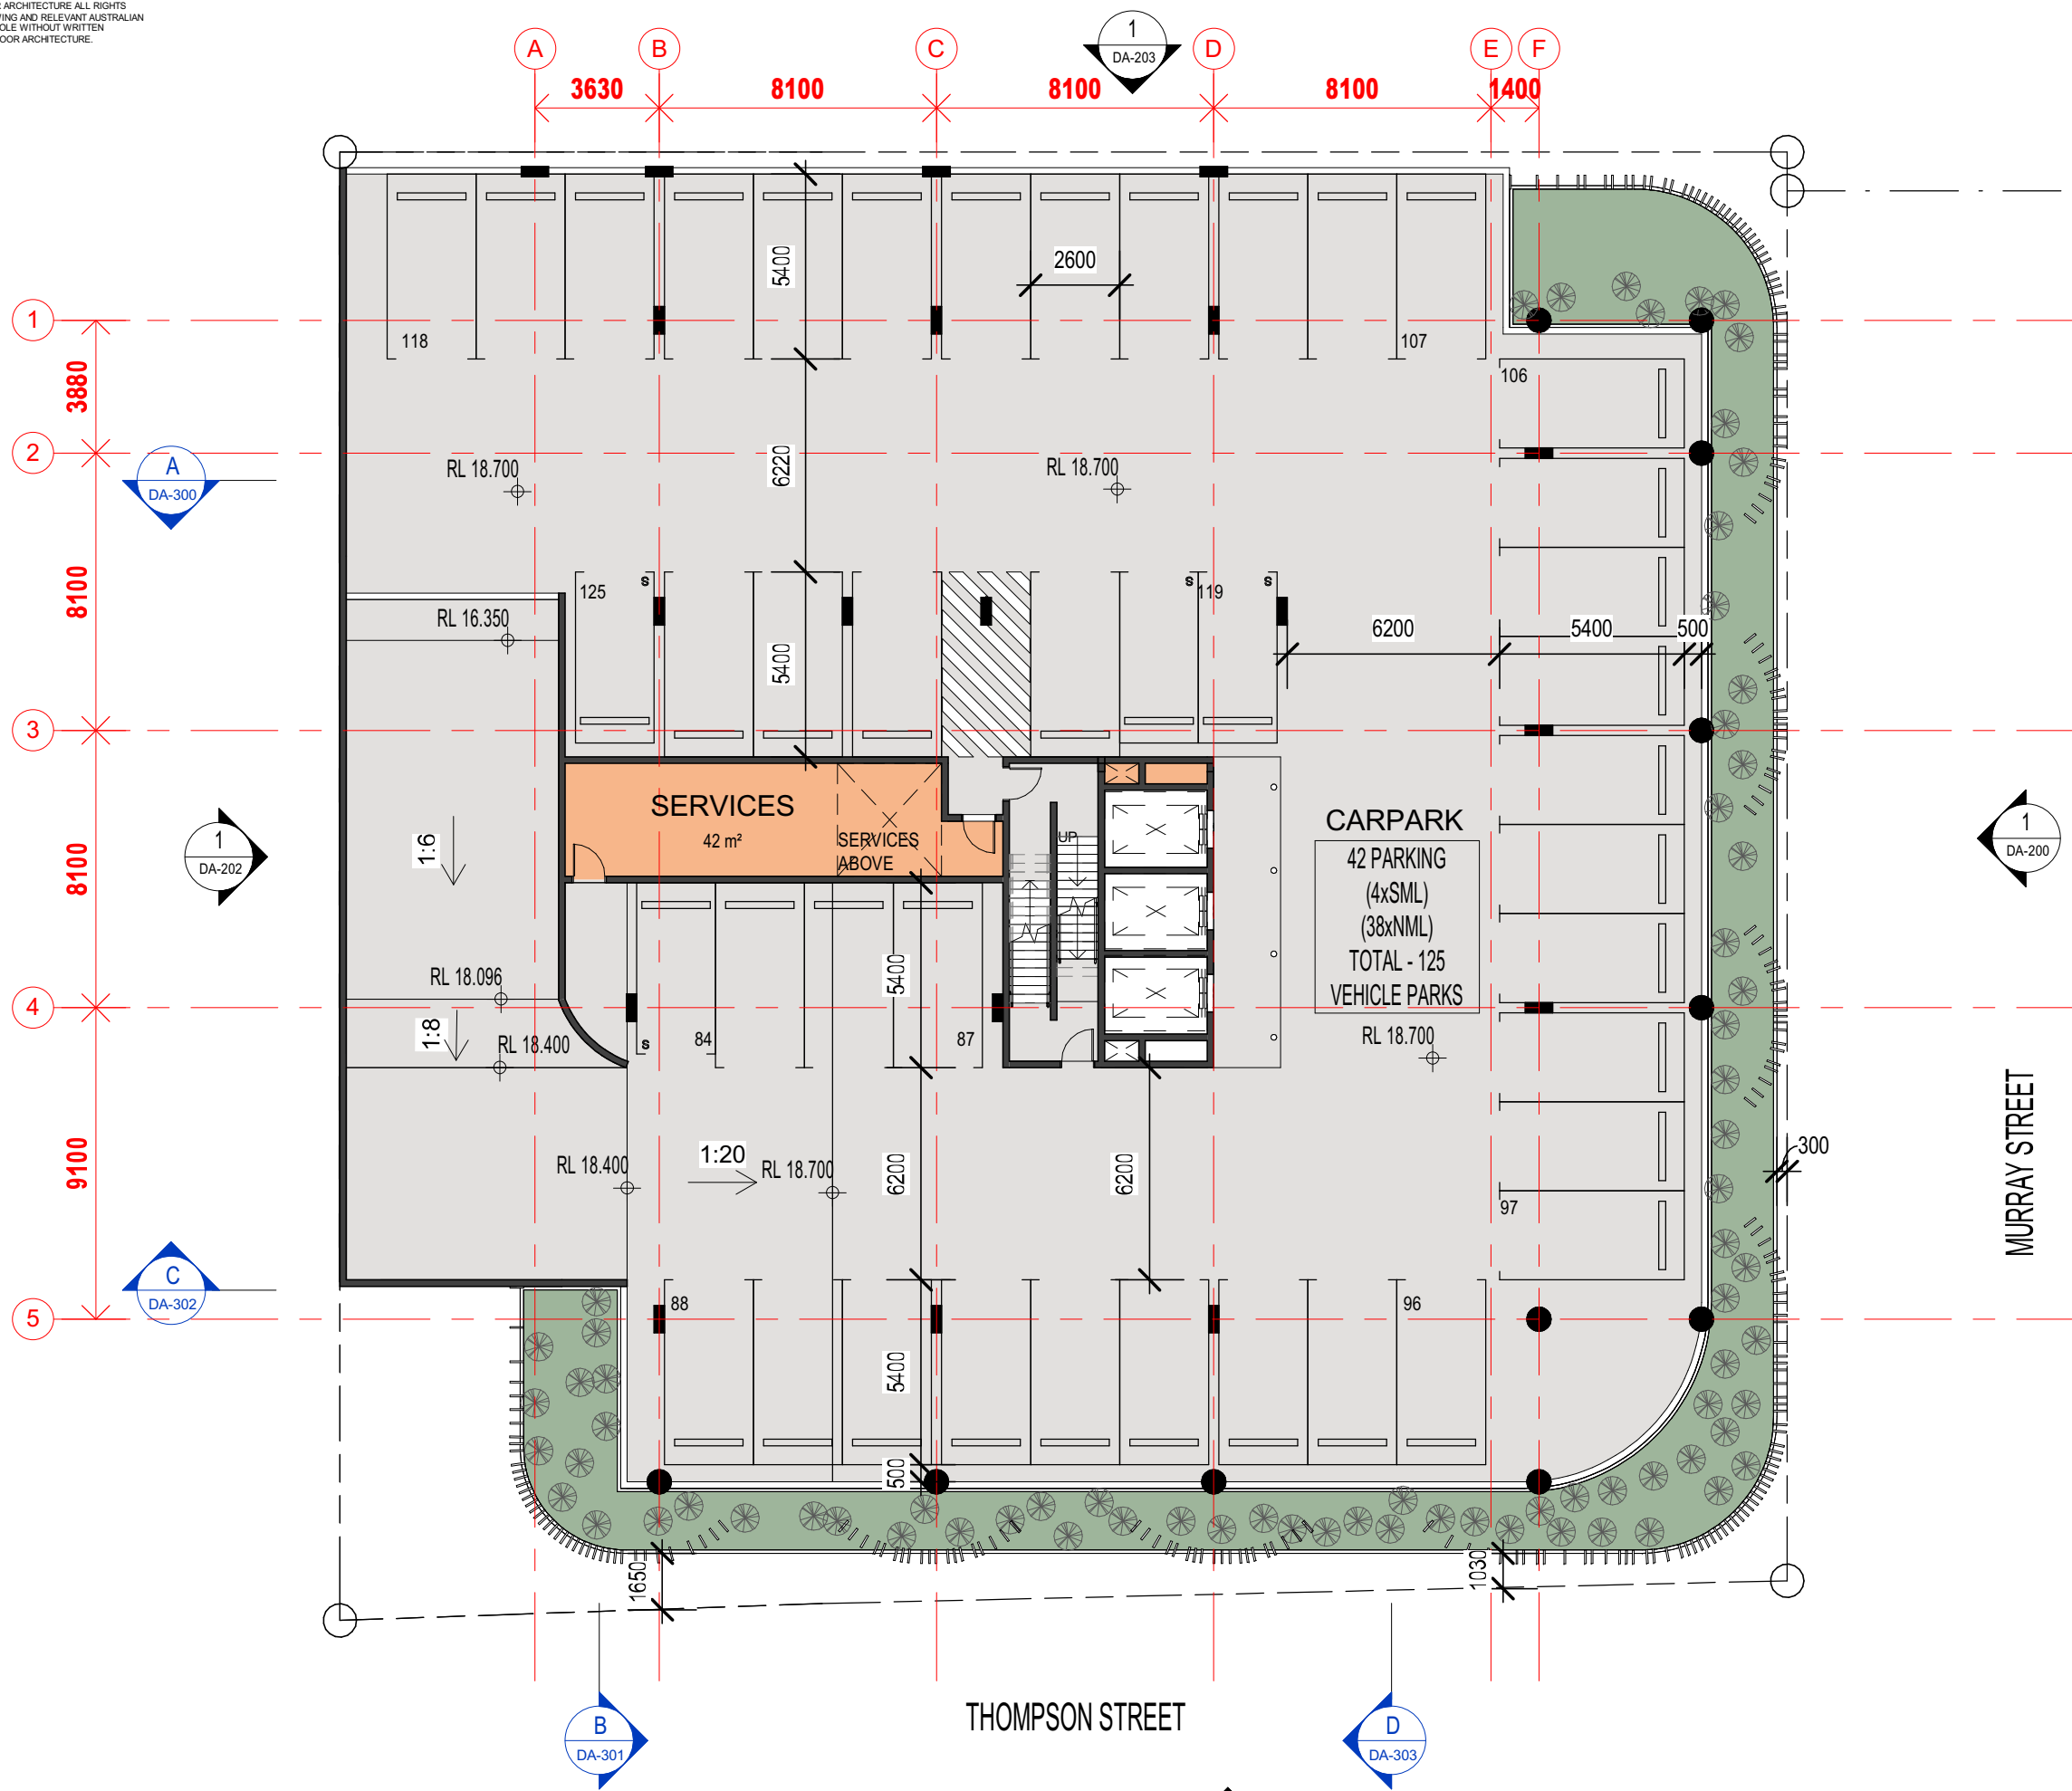

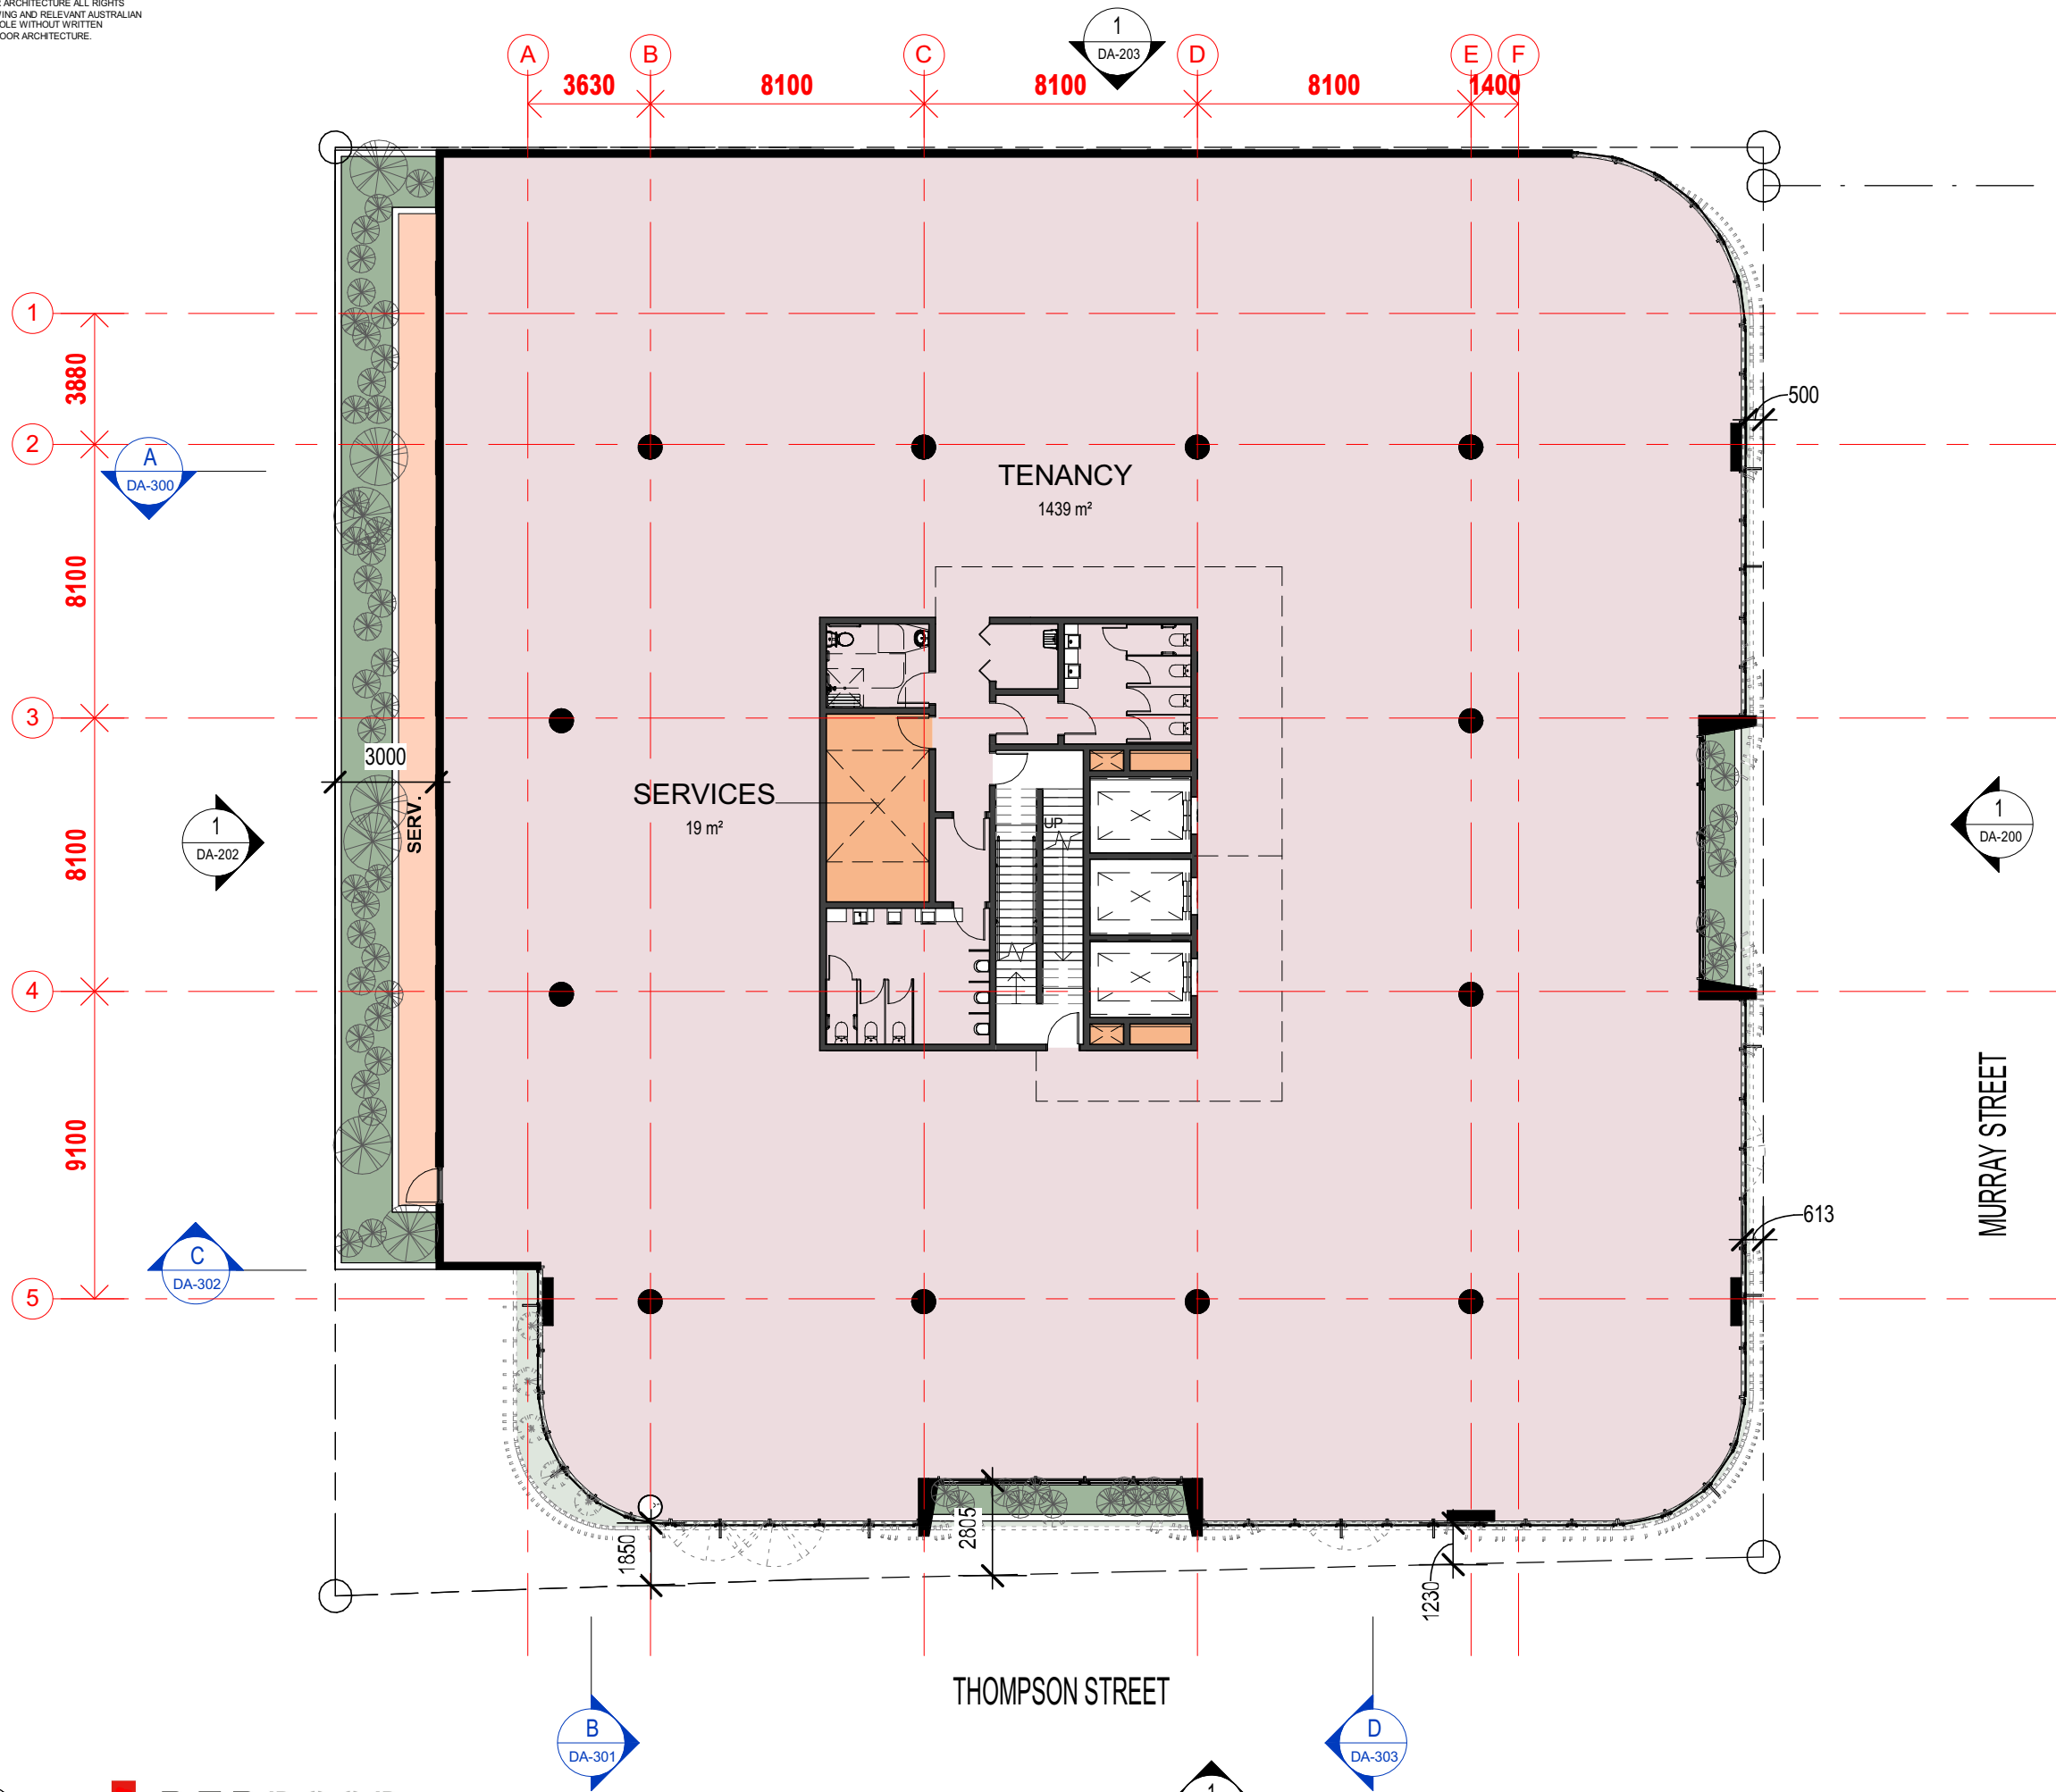


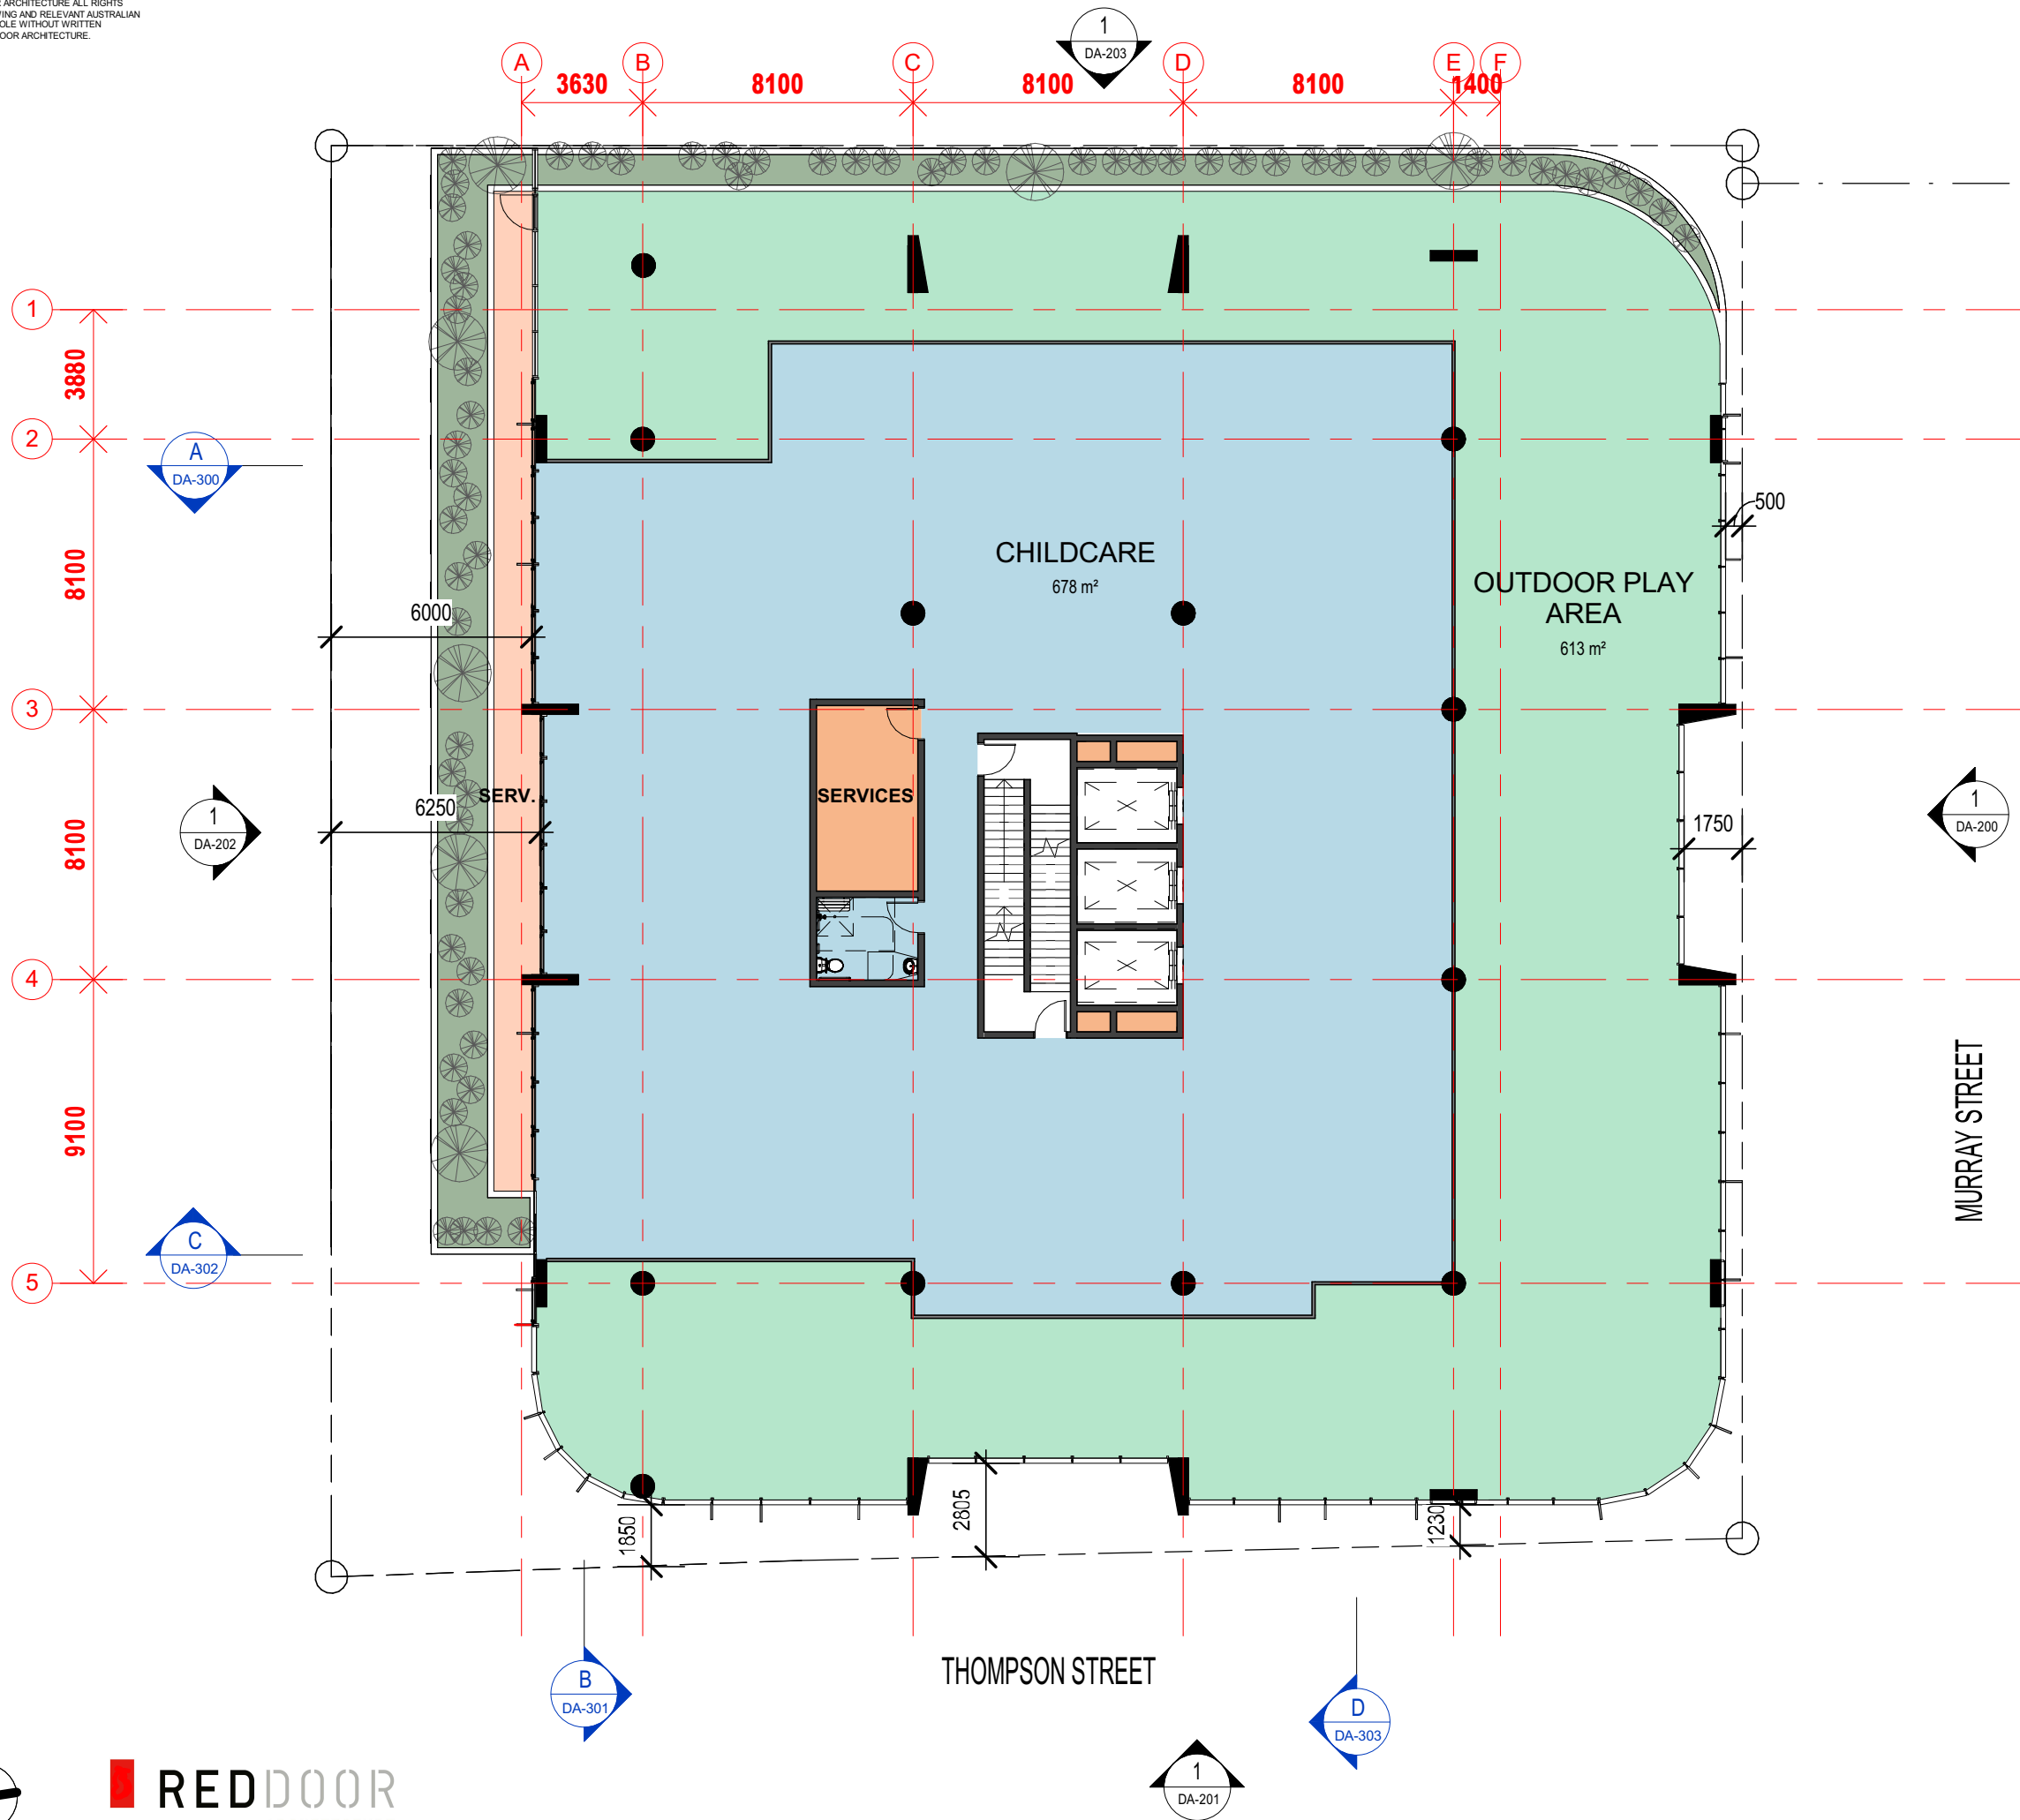


REDDOOR
ARCHITECTURE

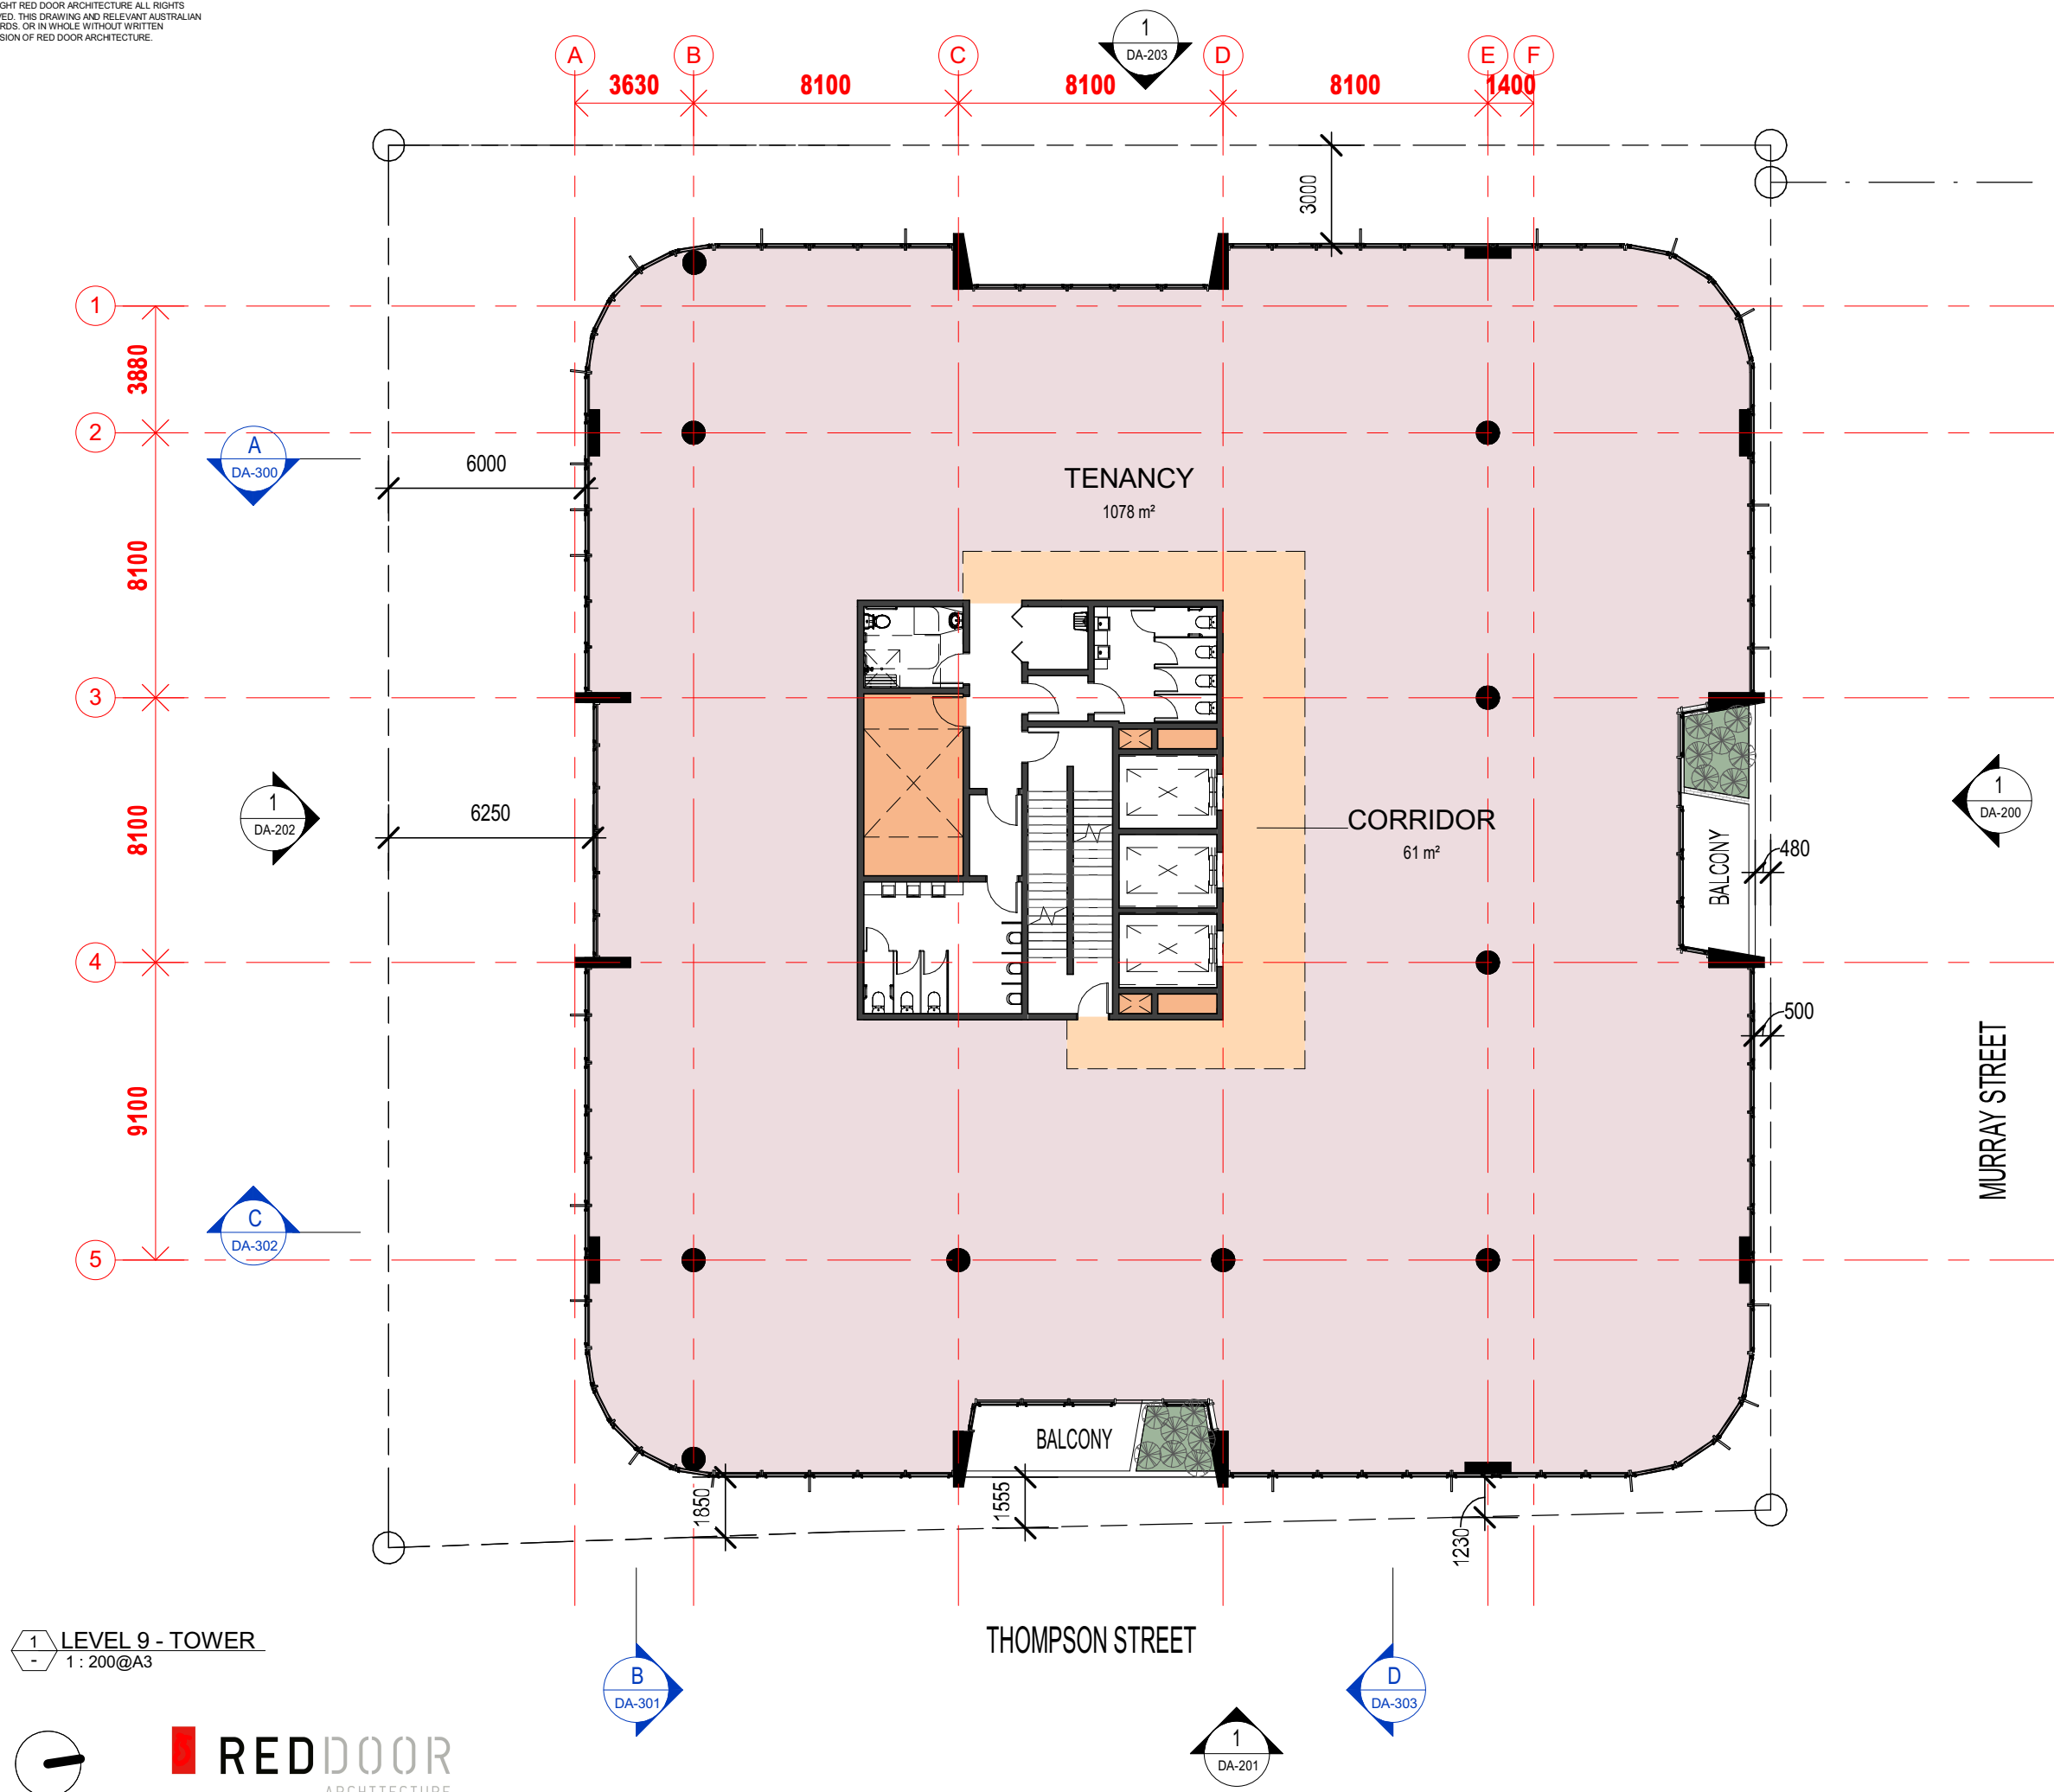


REDDOOR
ARCHITECTURE

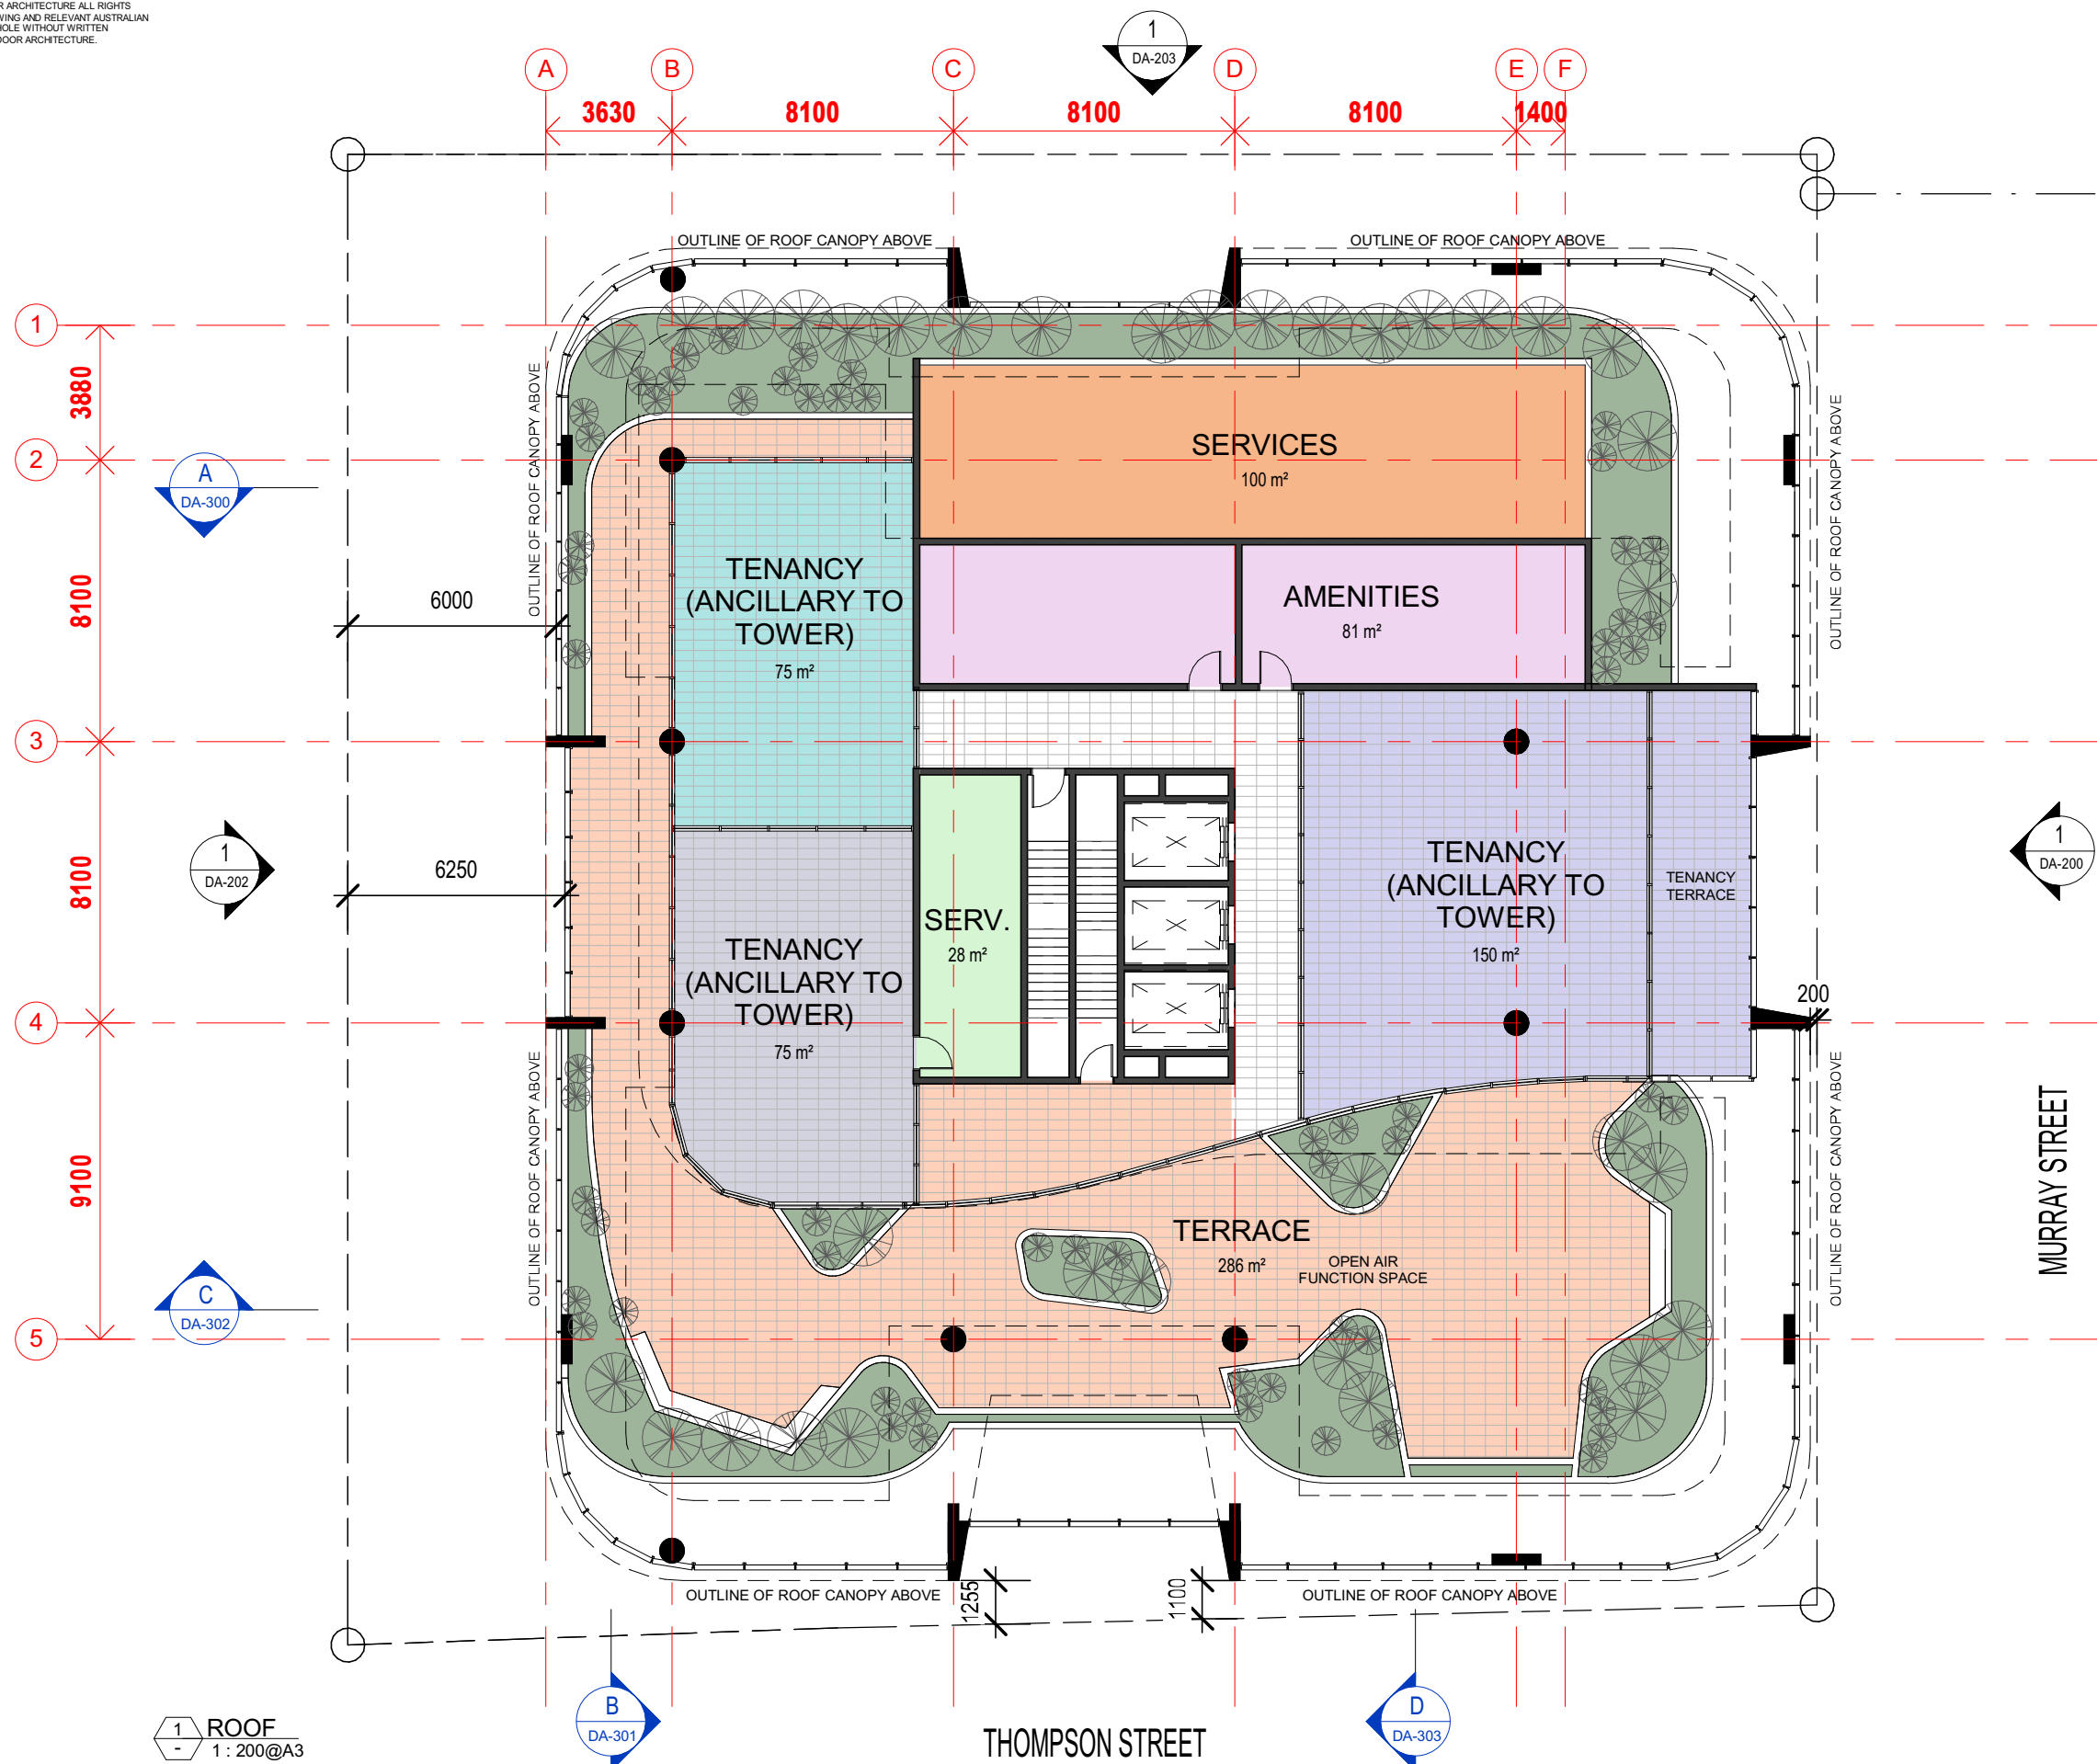

NOTE:
ROOF TERRACE EXTERNAL WORKS
SUBJECT TO CHANGE BASED OFF
LANDSCAPE ARCHITECT'S DRAWINGS.

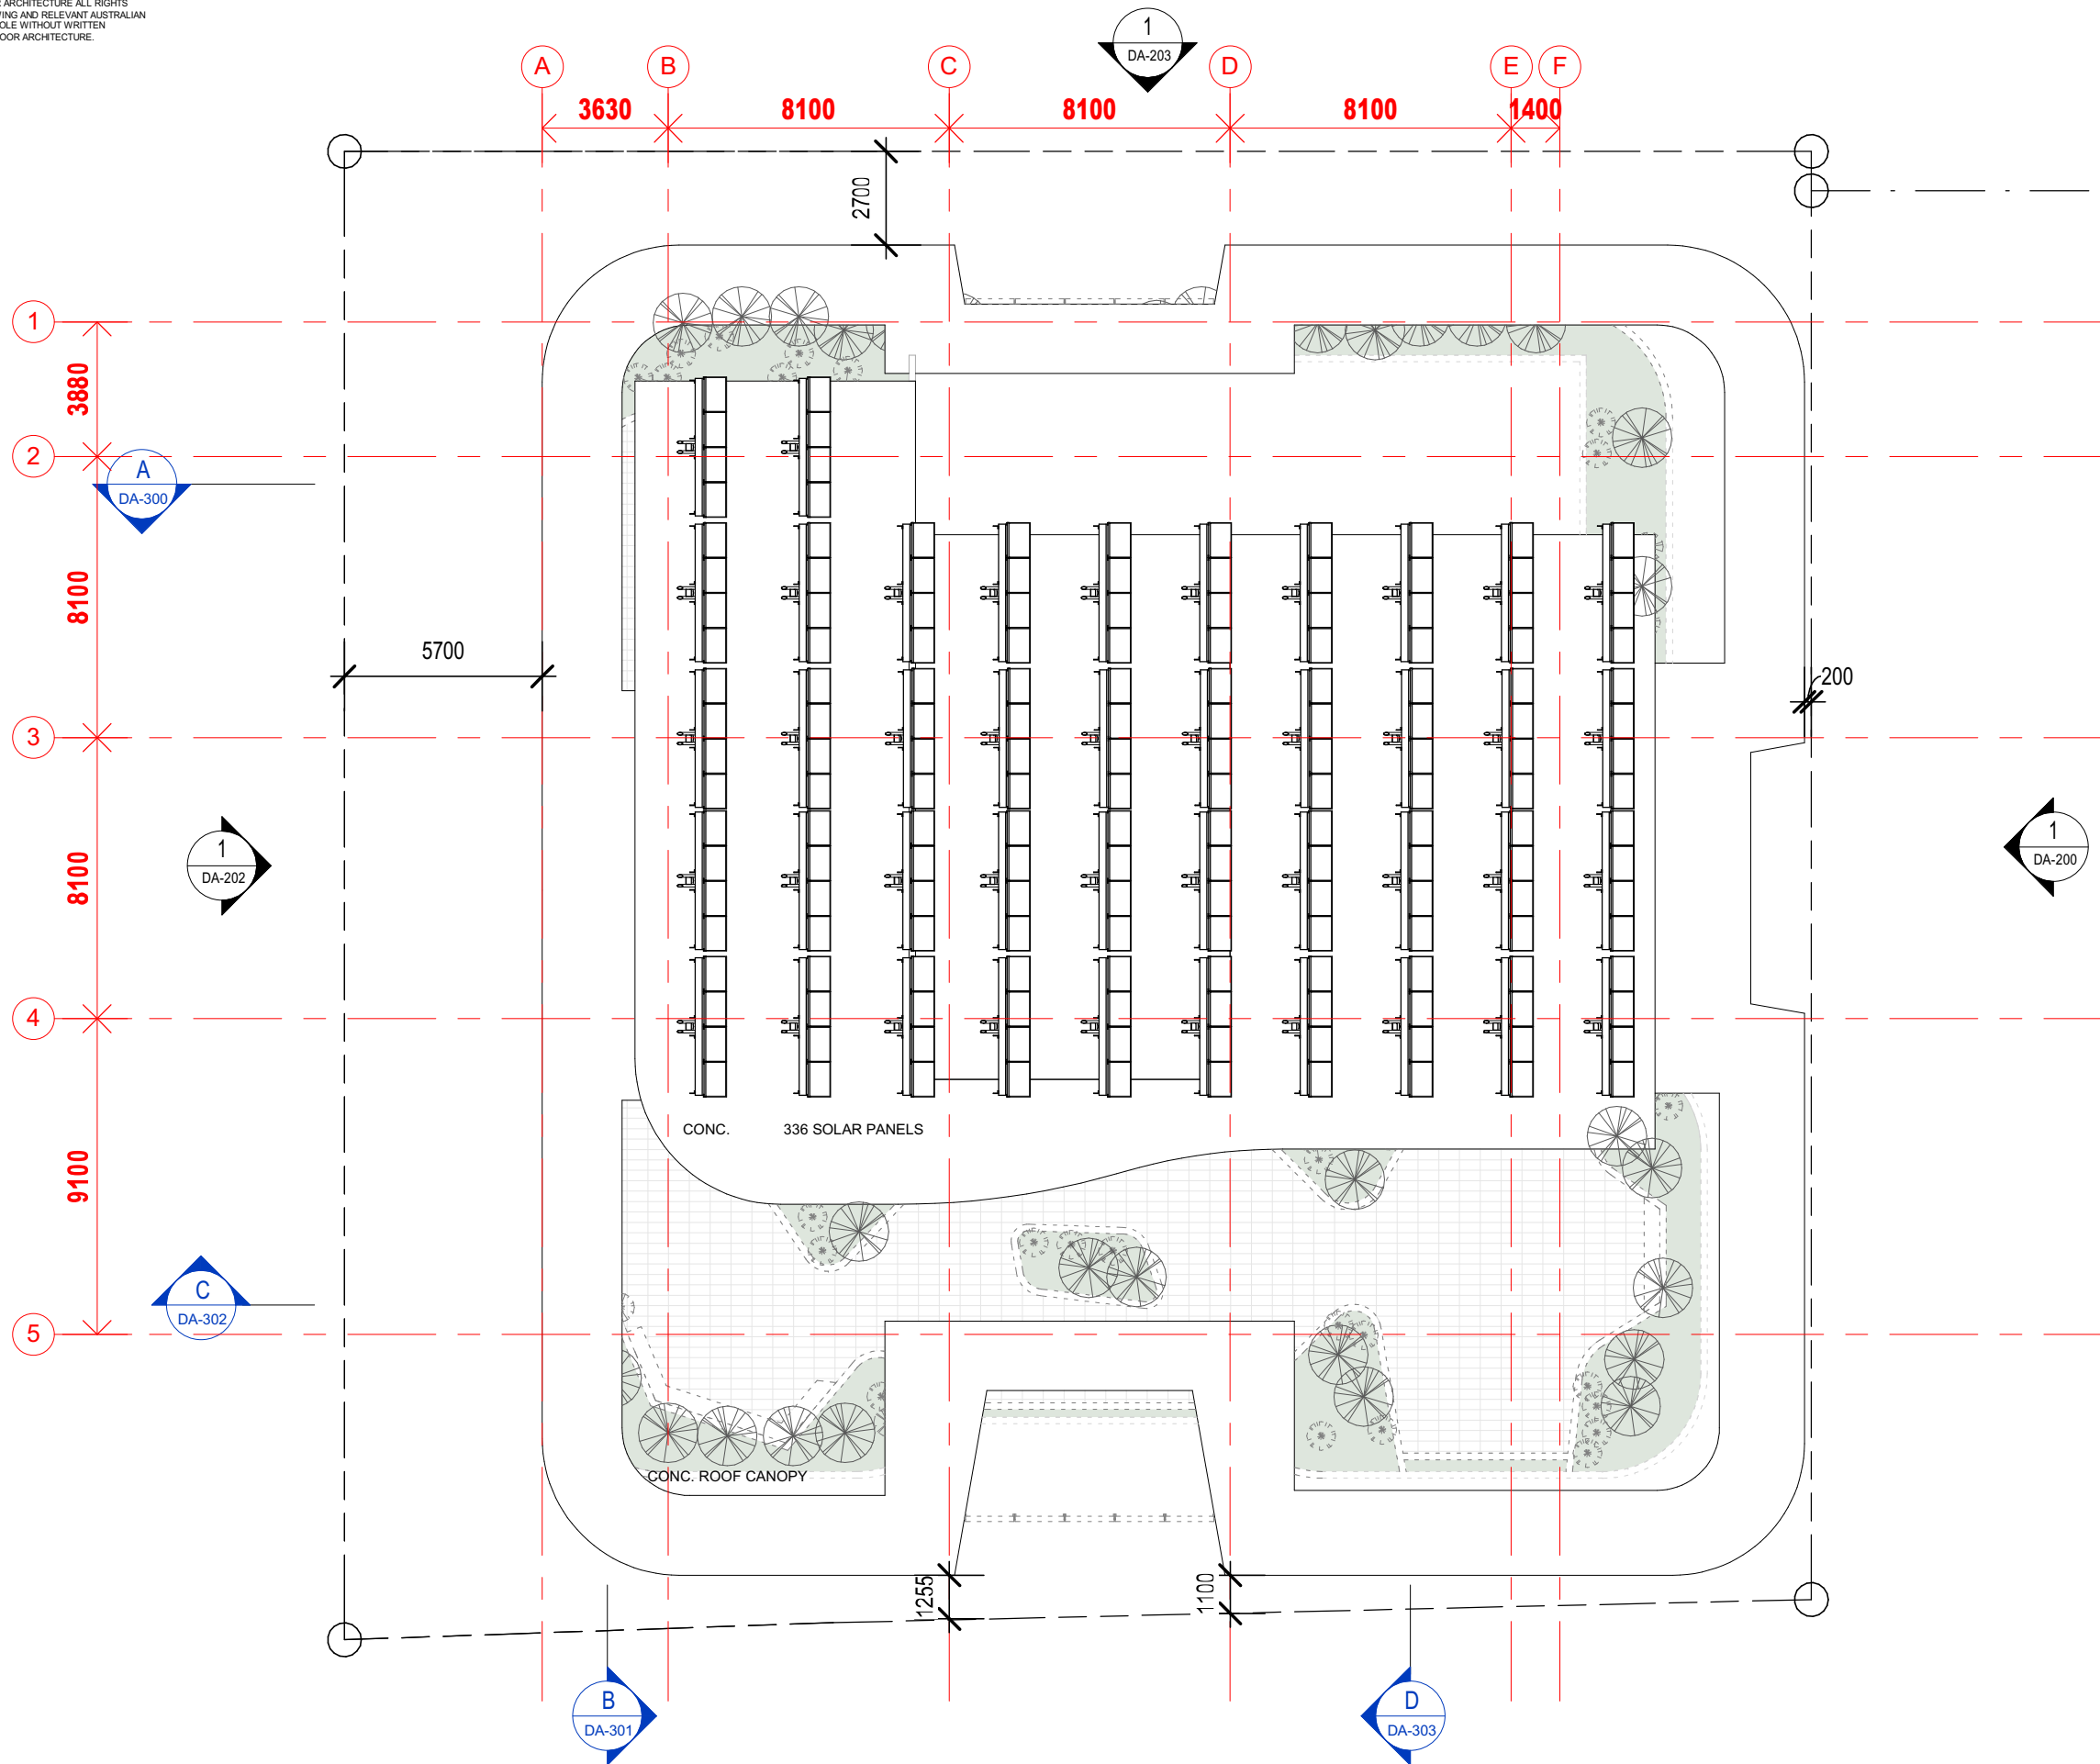

REDDOOR
ARCHITECTURE

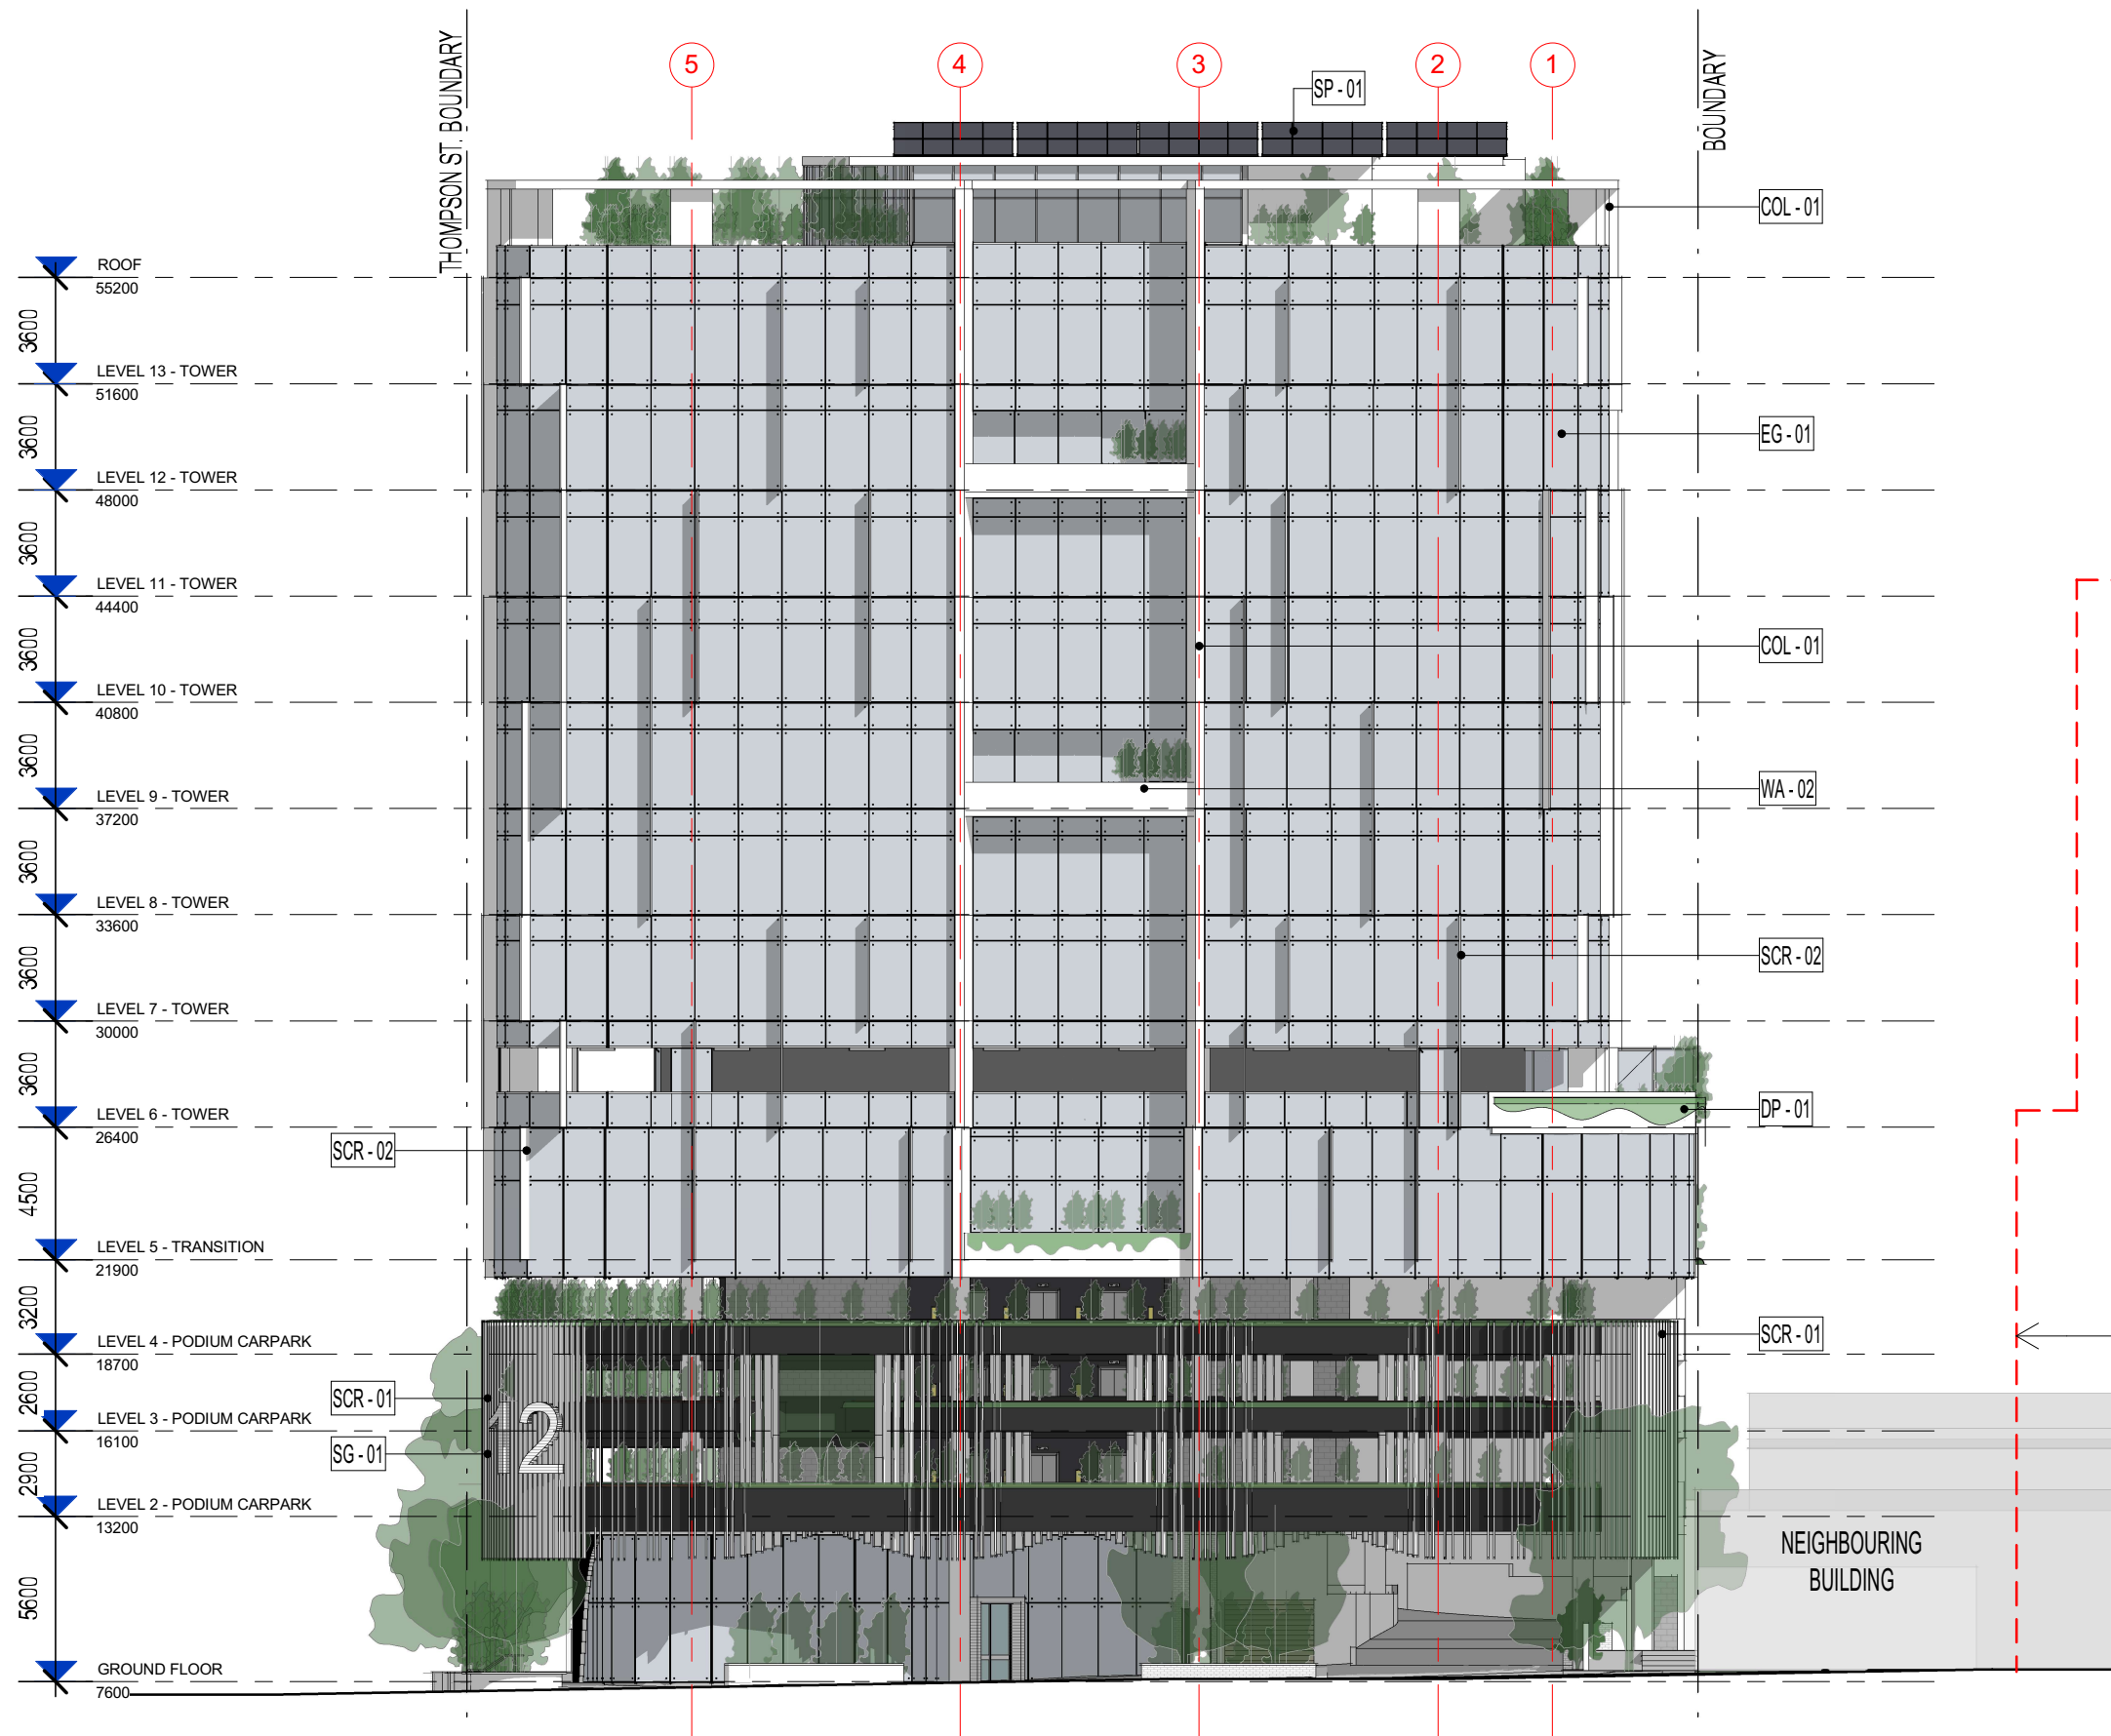

1 NORTH ELEVATION - MURRAY STREET
1 : 250@A3

FINISH CODES

EXTERNAL GLASS FINISHES

- EG - 01 FULL HEIGHT GLAZING SYSTEM LIGHT BLUE GLAZING
- EG - 02 FULL HEIGHT GLAZING SYSTEM FIRE RATED GLAZING


WALL FINISH

- WA - 01 EXPRESSED CONCRETE; PAINTED (VIVID WHITE)
- WA - 02 BLOCKWORK; RENDERED AND PAINTED (VIVID WHITE)
- WA - 03 BLOCKWORK; RENDERED AND PAINTED (MONUMENT)
- WA - 04 BLOCKWORK; RENDERED AND PAINTED (NATURAL WHITE)
- WA - 05 BLOCKWORK; RENDERED AND PAINTED (MALAY GREY)
- WA - 06 BLOCKWORK; RENDERED AND PAINTED (LEADMAN)
- WA - 07 BLOCKWORK; RENDERED AND PAINTED (ACCORD)
- WA - 08 BLOCKWORK; RENDERED AND PAINTED (GUILD GREY)

MISC

- SCR - 01 FEATURE BLADES TO PODIUM; POWDERCOAT WHITE (400x50)
- SCR - 02 FEATURE BLADES TO TOWER POWDERCOAT WHITE (500 DEPTH)
- SG - 01 BUILDING SIGNAGE
- MRS - 01 METAL ROOF SHEETING
- W - 01 GLAZED WINDOW; ALUMINIUM FRAME
- COL - 01 COLUMN; PAINTED FINISH
- SP - 01 SOLAR PANELS
- GW - 01 GREEN WALL
- DP - 01 DEEP PLANTER

TOWER 4
(RED DASH)

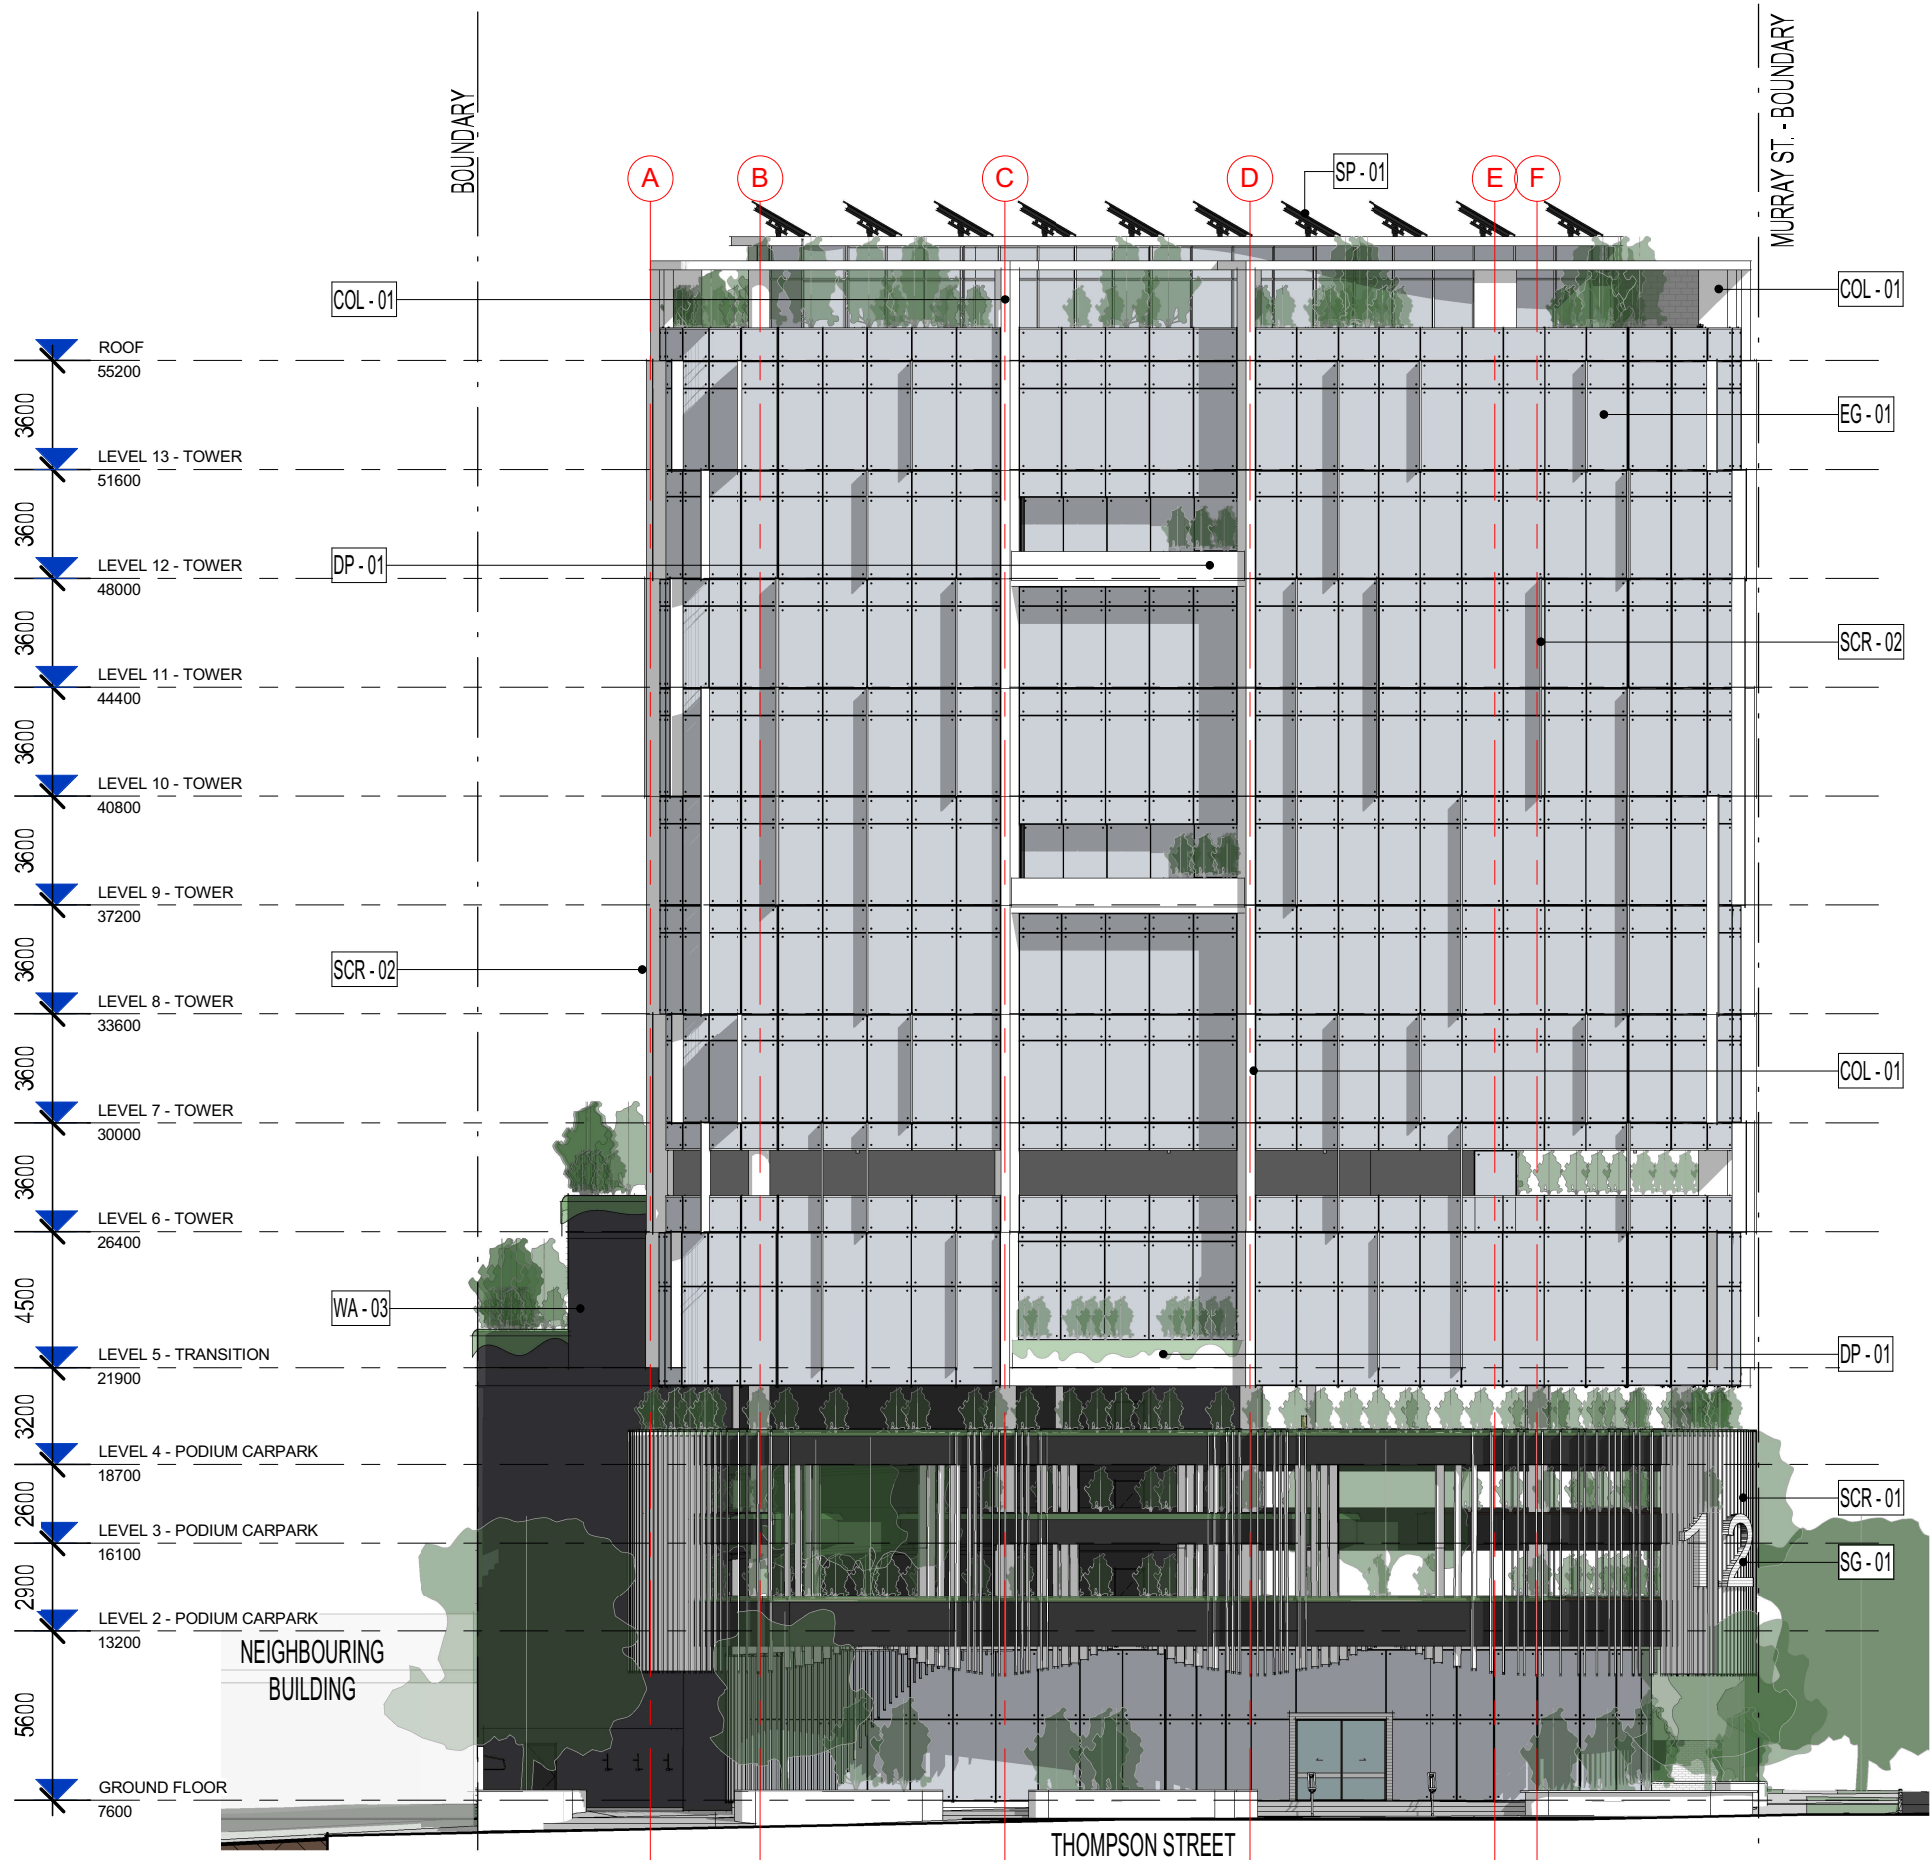

FINISH CODES

EXTERNAL GLASS FINISHES


- EG - 01 FULL HEIGHT GLAZING SYSTEM LIGHT BLUE GLAZING
- EG - 02 FULL HEIGHT GLAZING SYSTEM FIRE RATED GLAZING

WALL FINISH

- WA - 01 EXPRESSED CONCRETE; PAINTED (VIVID WHITE)
- WA - 02 BLOCKWORK; RENDERED AND PAINTED (VIVID WHITE)
- WA - 03 BLOCKWORK; RENDERED AND PAINTED (MONUMENT)
- WA - 04 BLOCKWORK; RENDERED AND PAINTED (NATURAL WHITE)
- WA - 05 BLOCKWORK; RENDERED AND PAINTED (MALAY GREY)
- WA - 06 BLOCKWORK; RENDERED AND PAINTED (LEADMAN)
- WA - 07 BLOCKWORK; RENDERED AND PAINTED (ACCORD)
- WA - 08 BLOCKWORK; RENDERED AND PAINTED (GUILD GREY)

MISC

- SCR - 01 FEATURE BLADES TO PODIUM; POWDERCOAT WHITE (400x50)
- SCR - 02 FEATURE BLADES TO TOWER POWDERCOAT WHITE (500 DEPTH)
- SG - 01 BUILDING SIGNAGE
- MRS - 01 METAL ROOF SHEETING
- W - 01 GLAZED WINDOW; ALUMINIUM FRAME
- COL - 01 COLUMN; PAINTED FINISH
- SP - 01 SOLAR PANELS
- GW - 01 GREEN WALL
- DP - 01 DEEP PLANTER

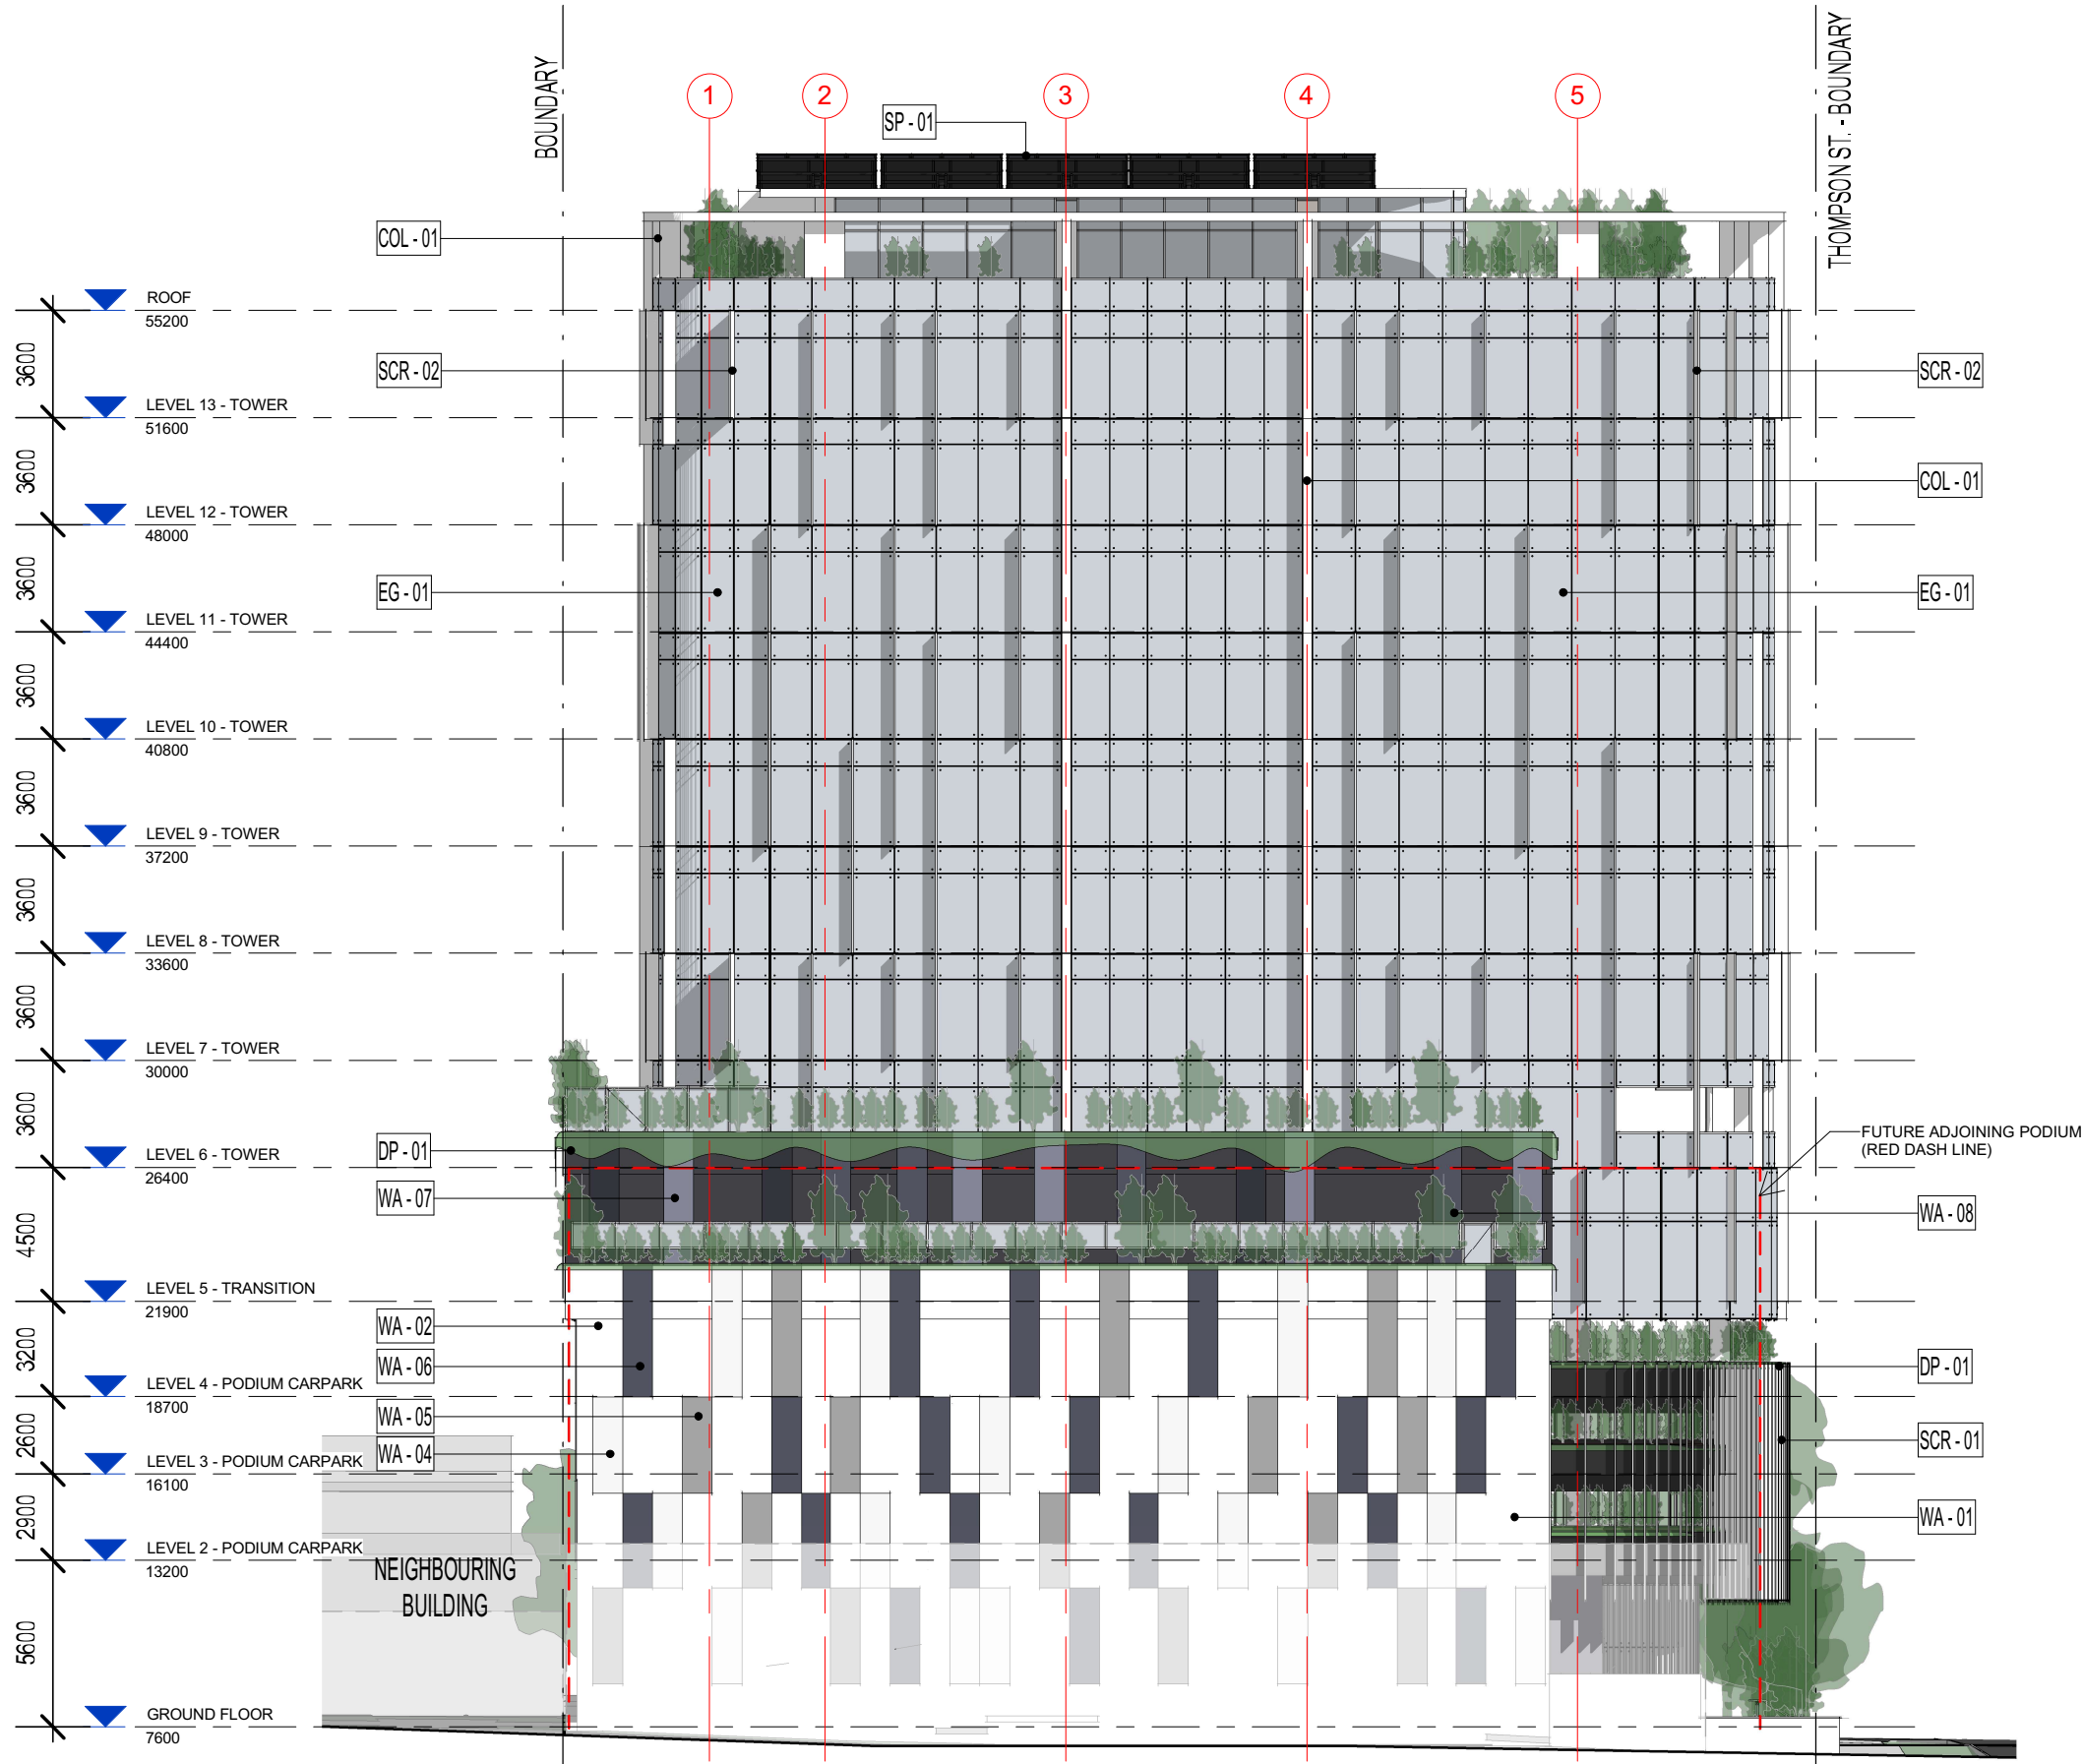

FINISH CODES

EXTERNAL GLASS FINISHES


- EG - 01 FULL HEIGHT GLAZING SYSTEM
LIGHT BLUE GLAZING
- EG - 02 FULL HEIGHT GLAZING SYSTEM
FIRE RATED GLAZING

WALL FINISH

- WA - 01 EXPRESSED CONCRETE; PAINTED
(VIVID WHITE)
- WA - 02 BLOCKWORK; RENDERED AND
PAINTED (VIVID WHITE)
- WA - 03 BLOCKWORK; RENDERED AND
PAINTED (MONUMENT)
- WA - 04 BLOCKWORK; RENDERED AND
PAINTED (NATURAL WHITE)
- WA - 05 BLOCKWORK; RENDERED AND
PAINTED (MALAY GREY)
- WA - 06 BLOCKWORK; RENDERED AND
PAINTED (LEADMAN)
- WA - 07 BLOCKWORK; RENDERED AND
PAINTED (ACCORD)
- WA - 08 BLOCKWORK; RENDERED AND
PAINTED (GUILD GREY)

MISC

- SCR - 01 FEATURE BLADES TO PODIUM;
POWDERCOAT WHITE (400x50)
- SCR - 02 FEATURE BLADES TO TOWER
POWDERCOAT WHITE (500 DEPTH)
- SG - 01 BUILDING SIGNAGE
- MRS - 01 METAL ROOF SHEETING
- W - 01 GLAZED WINDOW; ALUMINIUM
FRAME
- COL - 01 COLUMN; PAINTED FINISH
- SP - 01 SOLAR PANELS
- GW - 01 GREEN WALL
- DP - 01 DEEP PLANTER

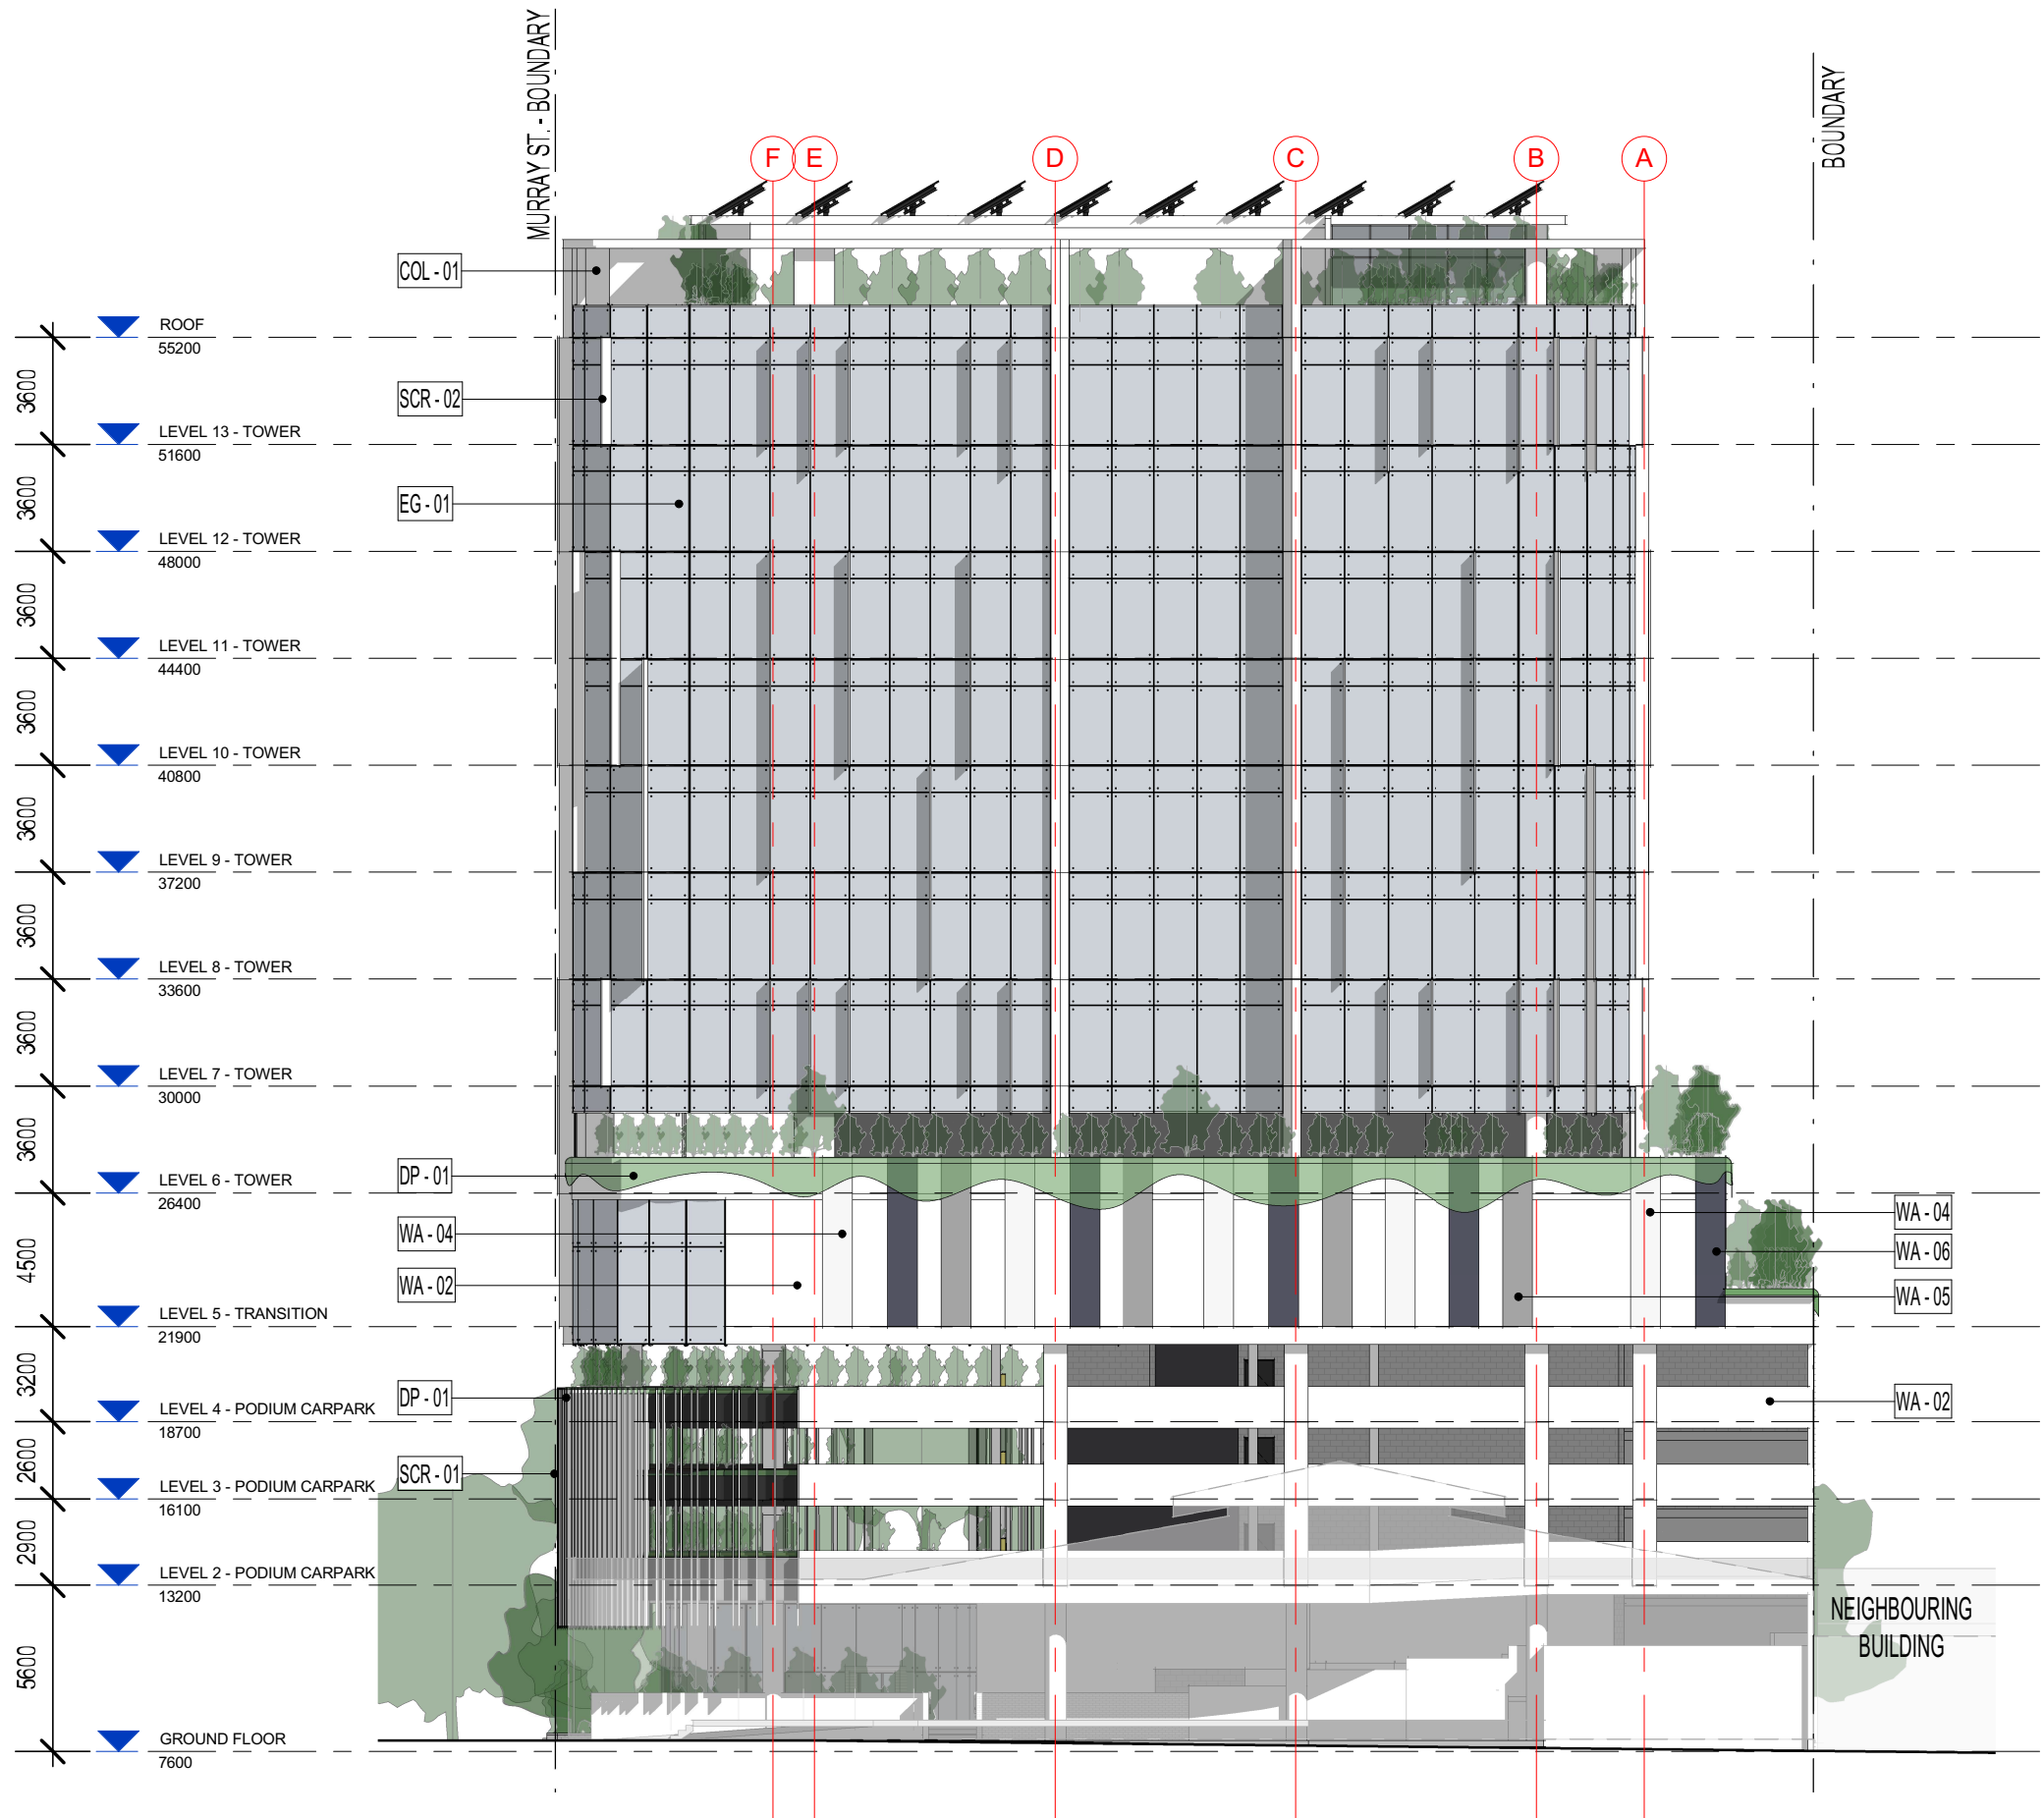

FINISH CODES

EXTERNAL GLASS FINISHES


- EG - 01 FULL HEIGHT GLAZING SYSTEM LIGHT BLUE GLAZING
- EG - 02 FULL HEIGHT GLAZING SYSTEM FIRE RATED GLAZING


WALL FINISH


- WA - 01 EXPRESSED CONCRETE; PAINTED (VIVID WHITE)
- WA - 02 BLOCKWORK; RENDERED AND PAINTED (VIVID WHITE)
- WA - 03 BLOCKWORK; RENDERED AND PAINTED (MONUMENT)
- WA - 04 BLOCKWORK; RENDERED AND PAINTED (NATURAL WHITE)
- WA - 05 BLOCKWORK; RENDERED AND PAINTED (MALAY GREY)
- WA - 06 BLOCKWORK; RENDERED AND PAINTED (LEADMAN)
- WA - 07 BLOCKWORK; RENDERED AND PAINTED (ACCORD)
- WA - 08 BLOCKWORK; RENDERED AND PAINTED (GUILD GREY)


MISC


- SCR - 01 FEATURE BLADES TO PODIUM; POWDERCOAT WHITE (400x50)
- SCR - 02 FEATURE BLADES TO TOWER POWDERCOAT WHITE (500 DEPTH)
- SG - 01 BUILDING SIGNAGE
- MRS - 01 METAL ROOF SHEETING
- W - 01 GLAZED WINDOW; ALUMINIUM FRAME
- COL - 01 COLUMN; PAINTED FINISH
- SP - 01 SOLAR PANELS
- GW - 01 GREEN WALL
- DP - 01 DEEP PLANTER

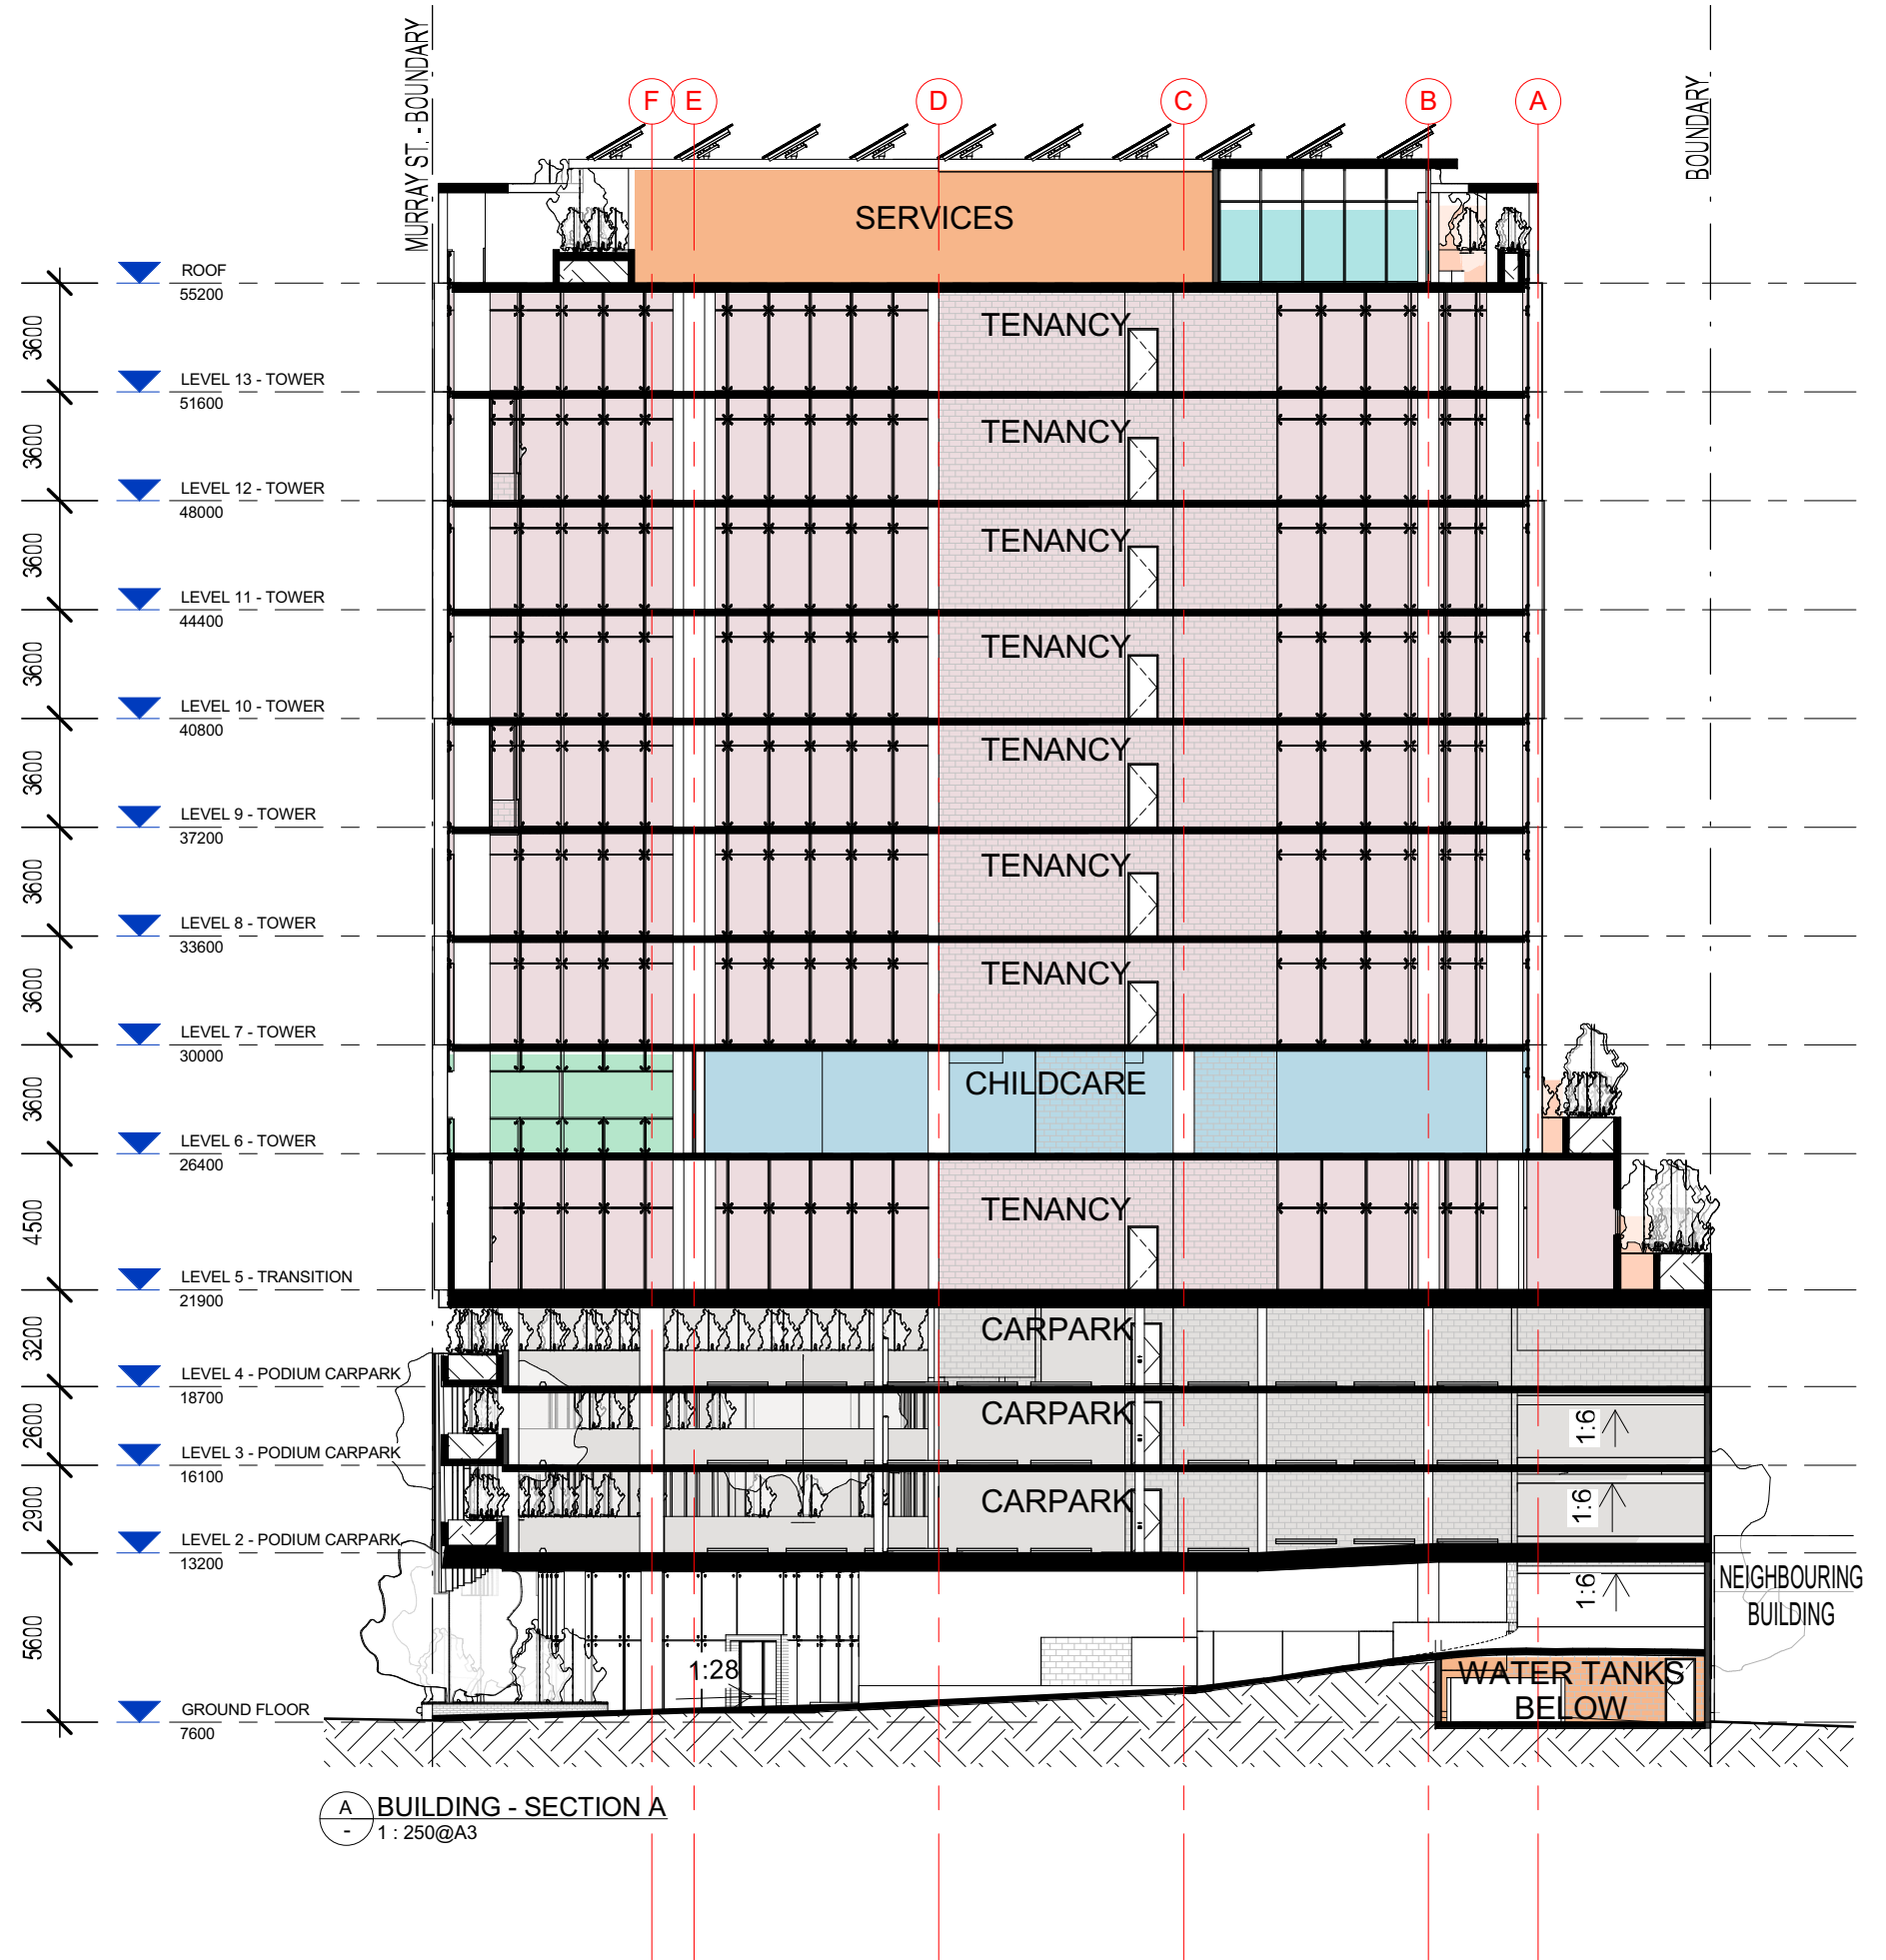

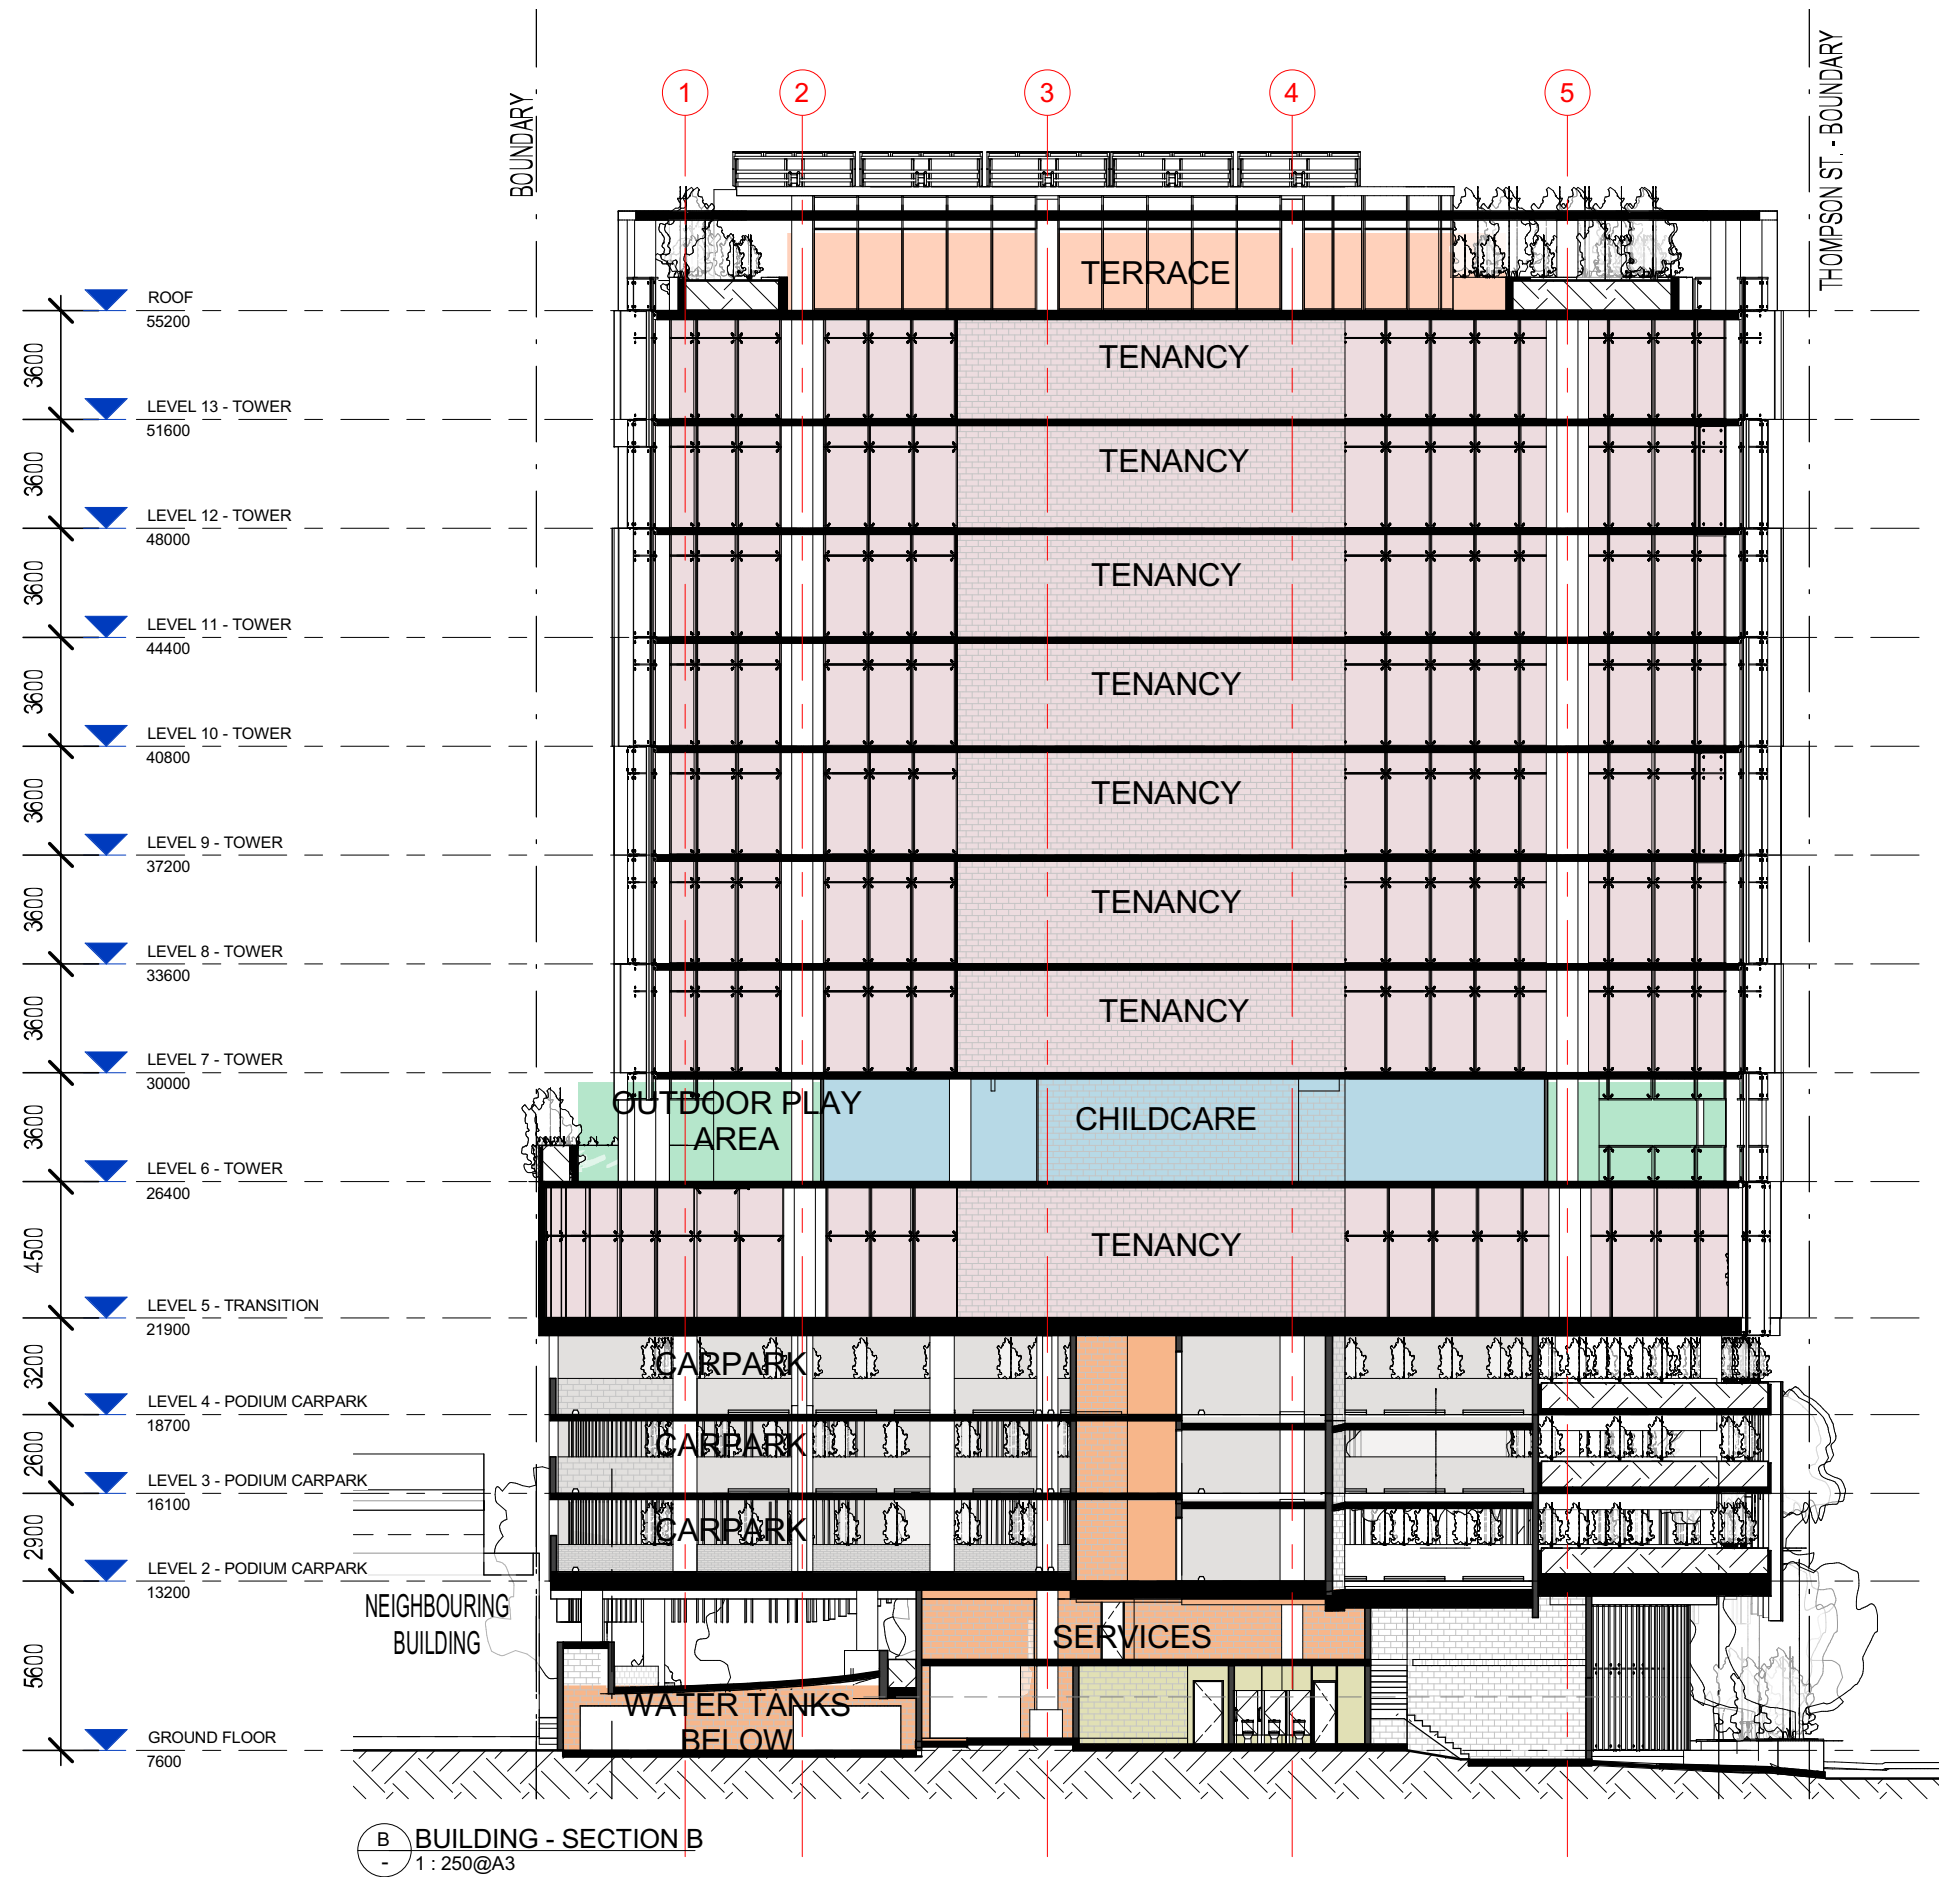


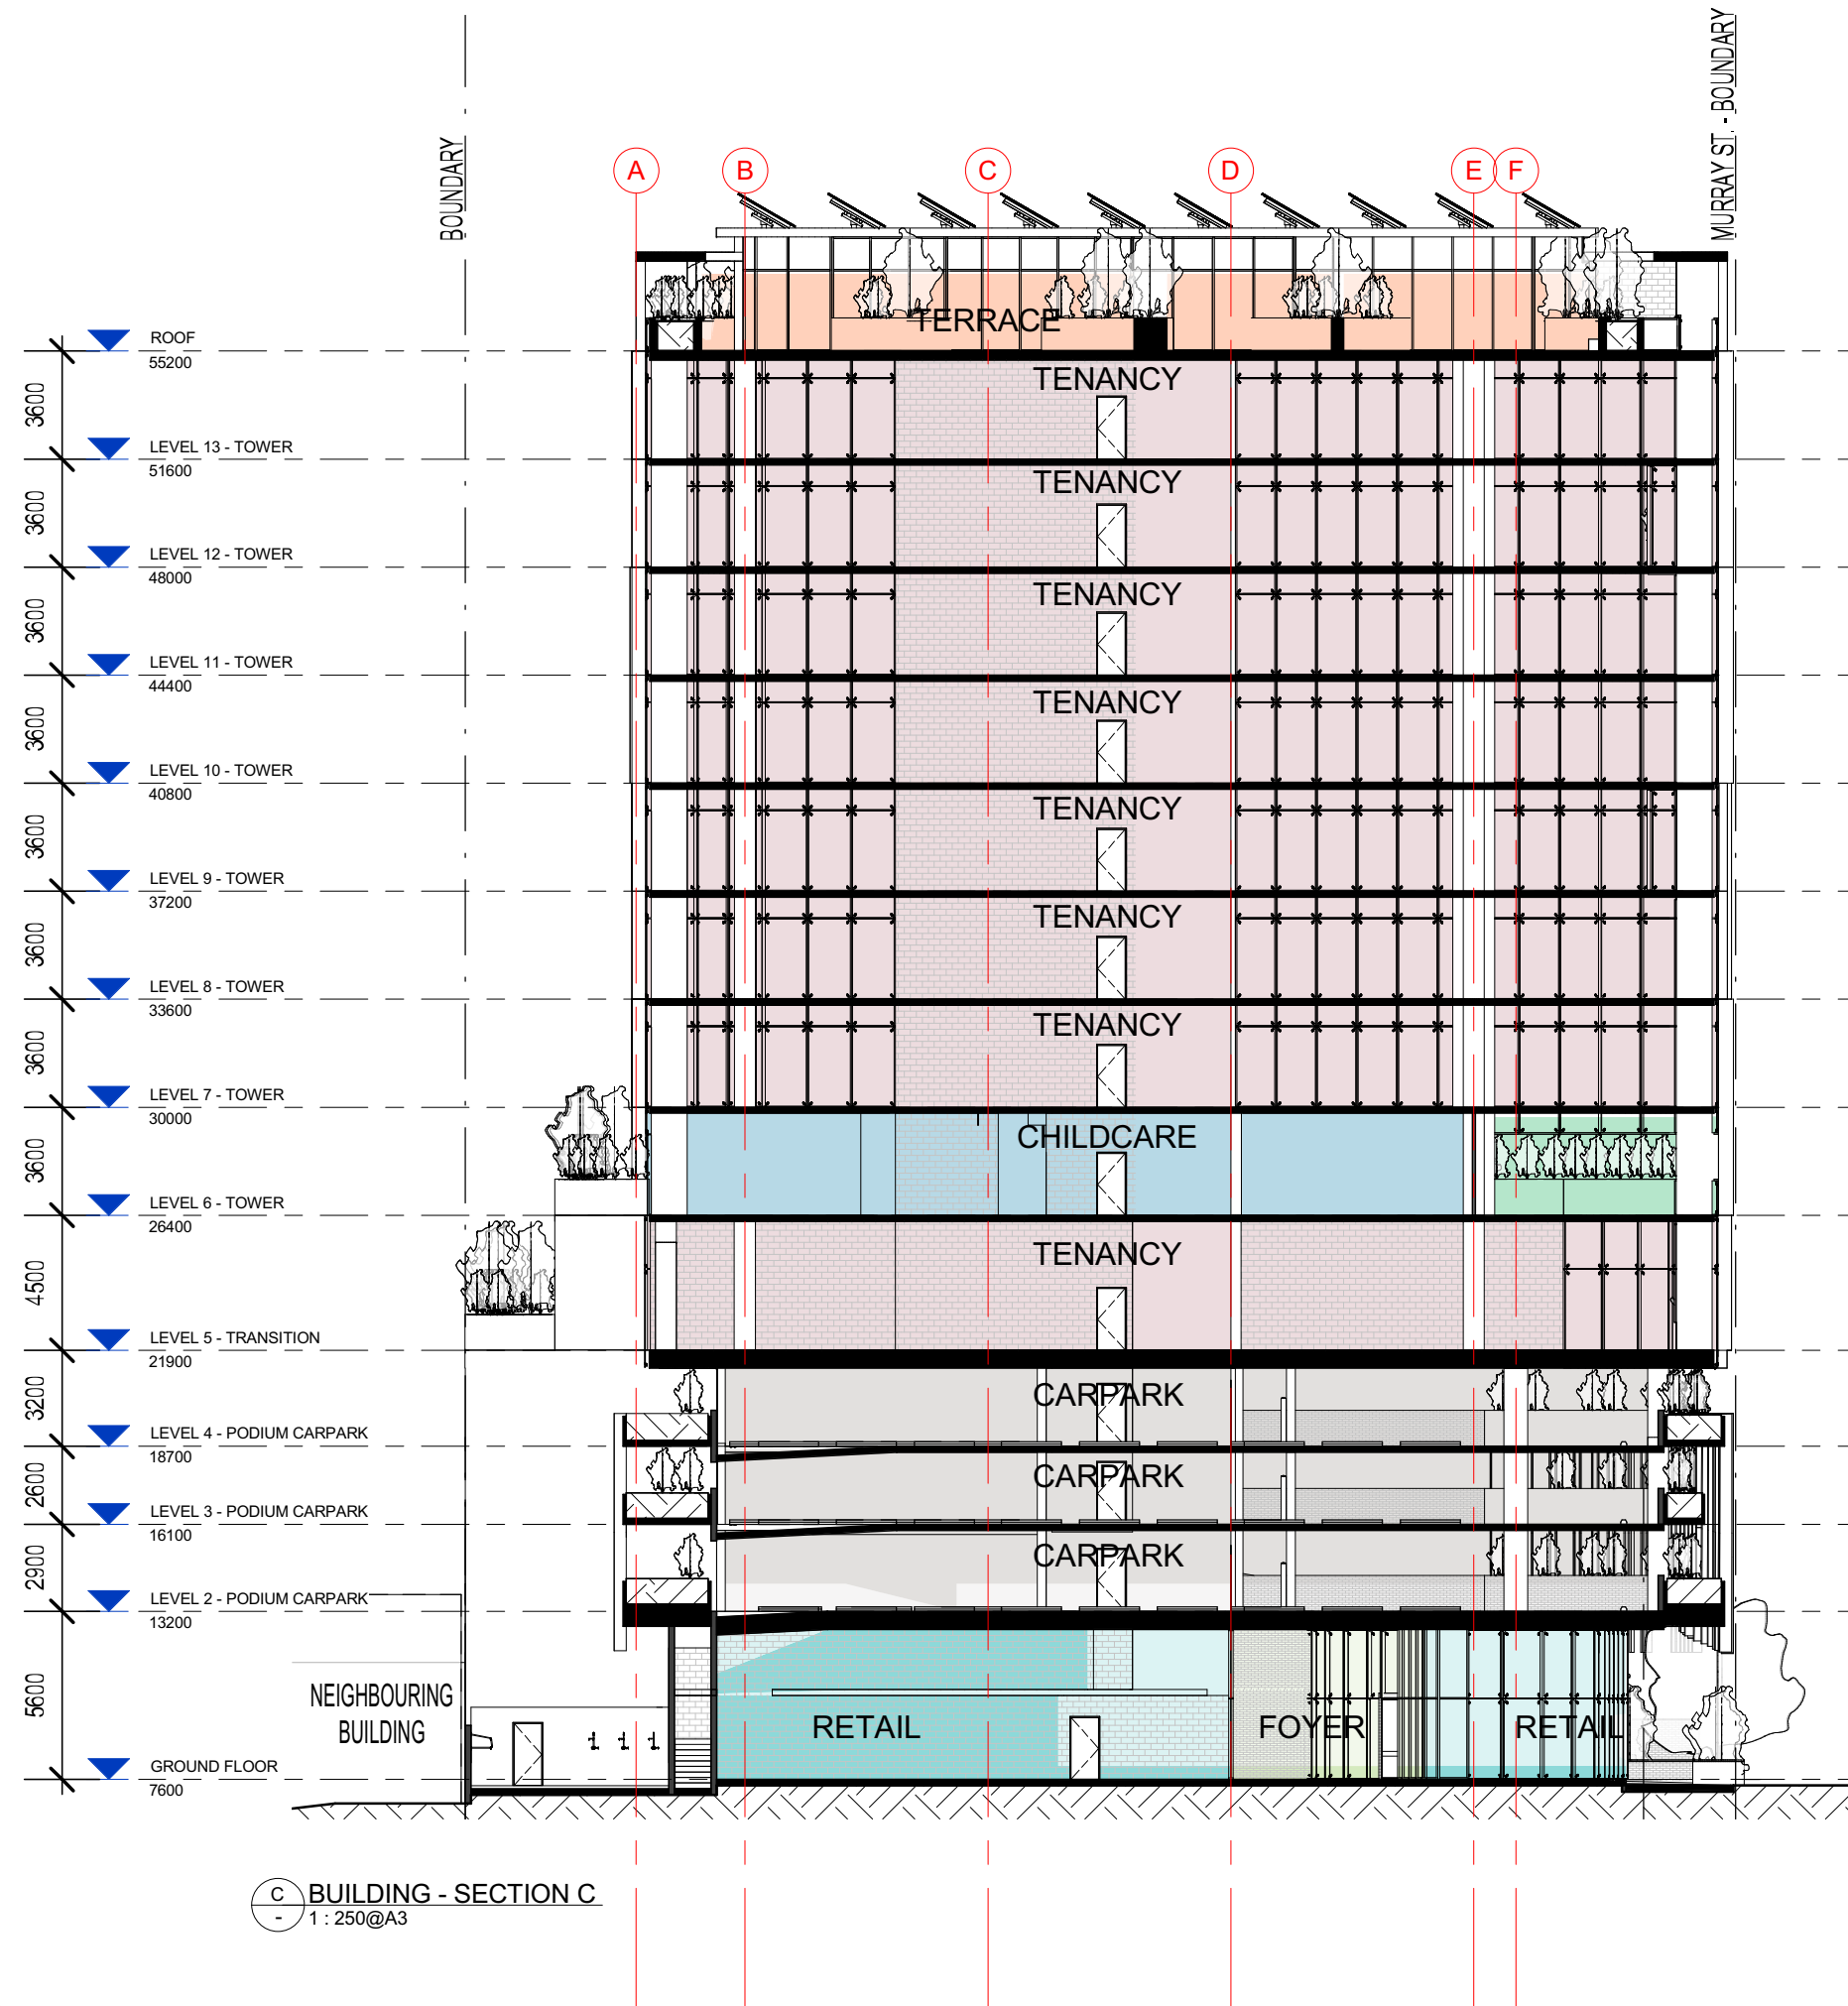

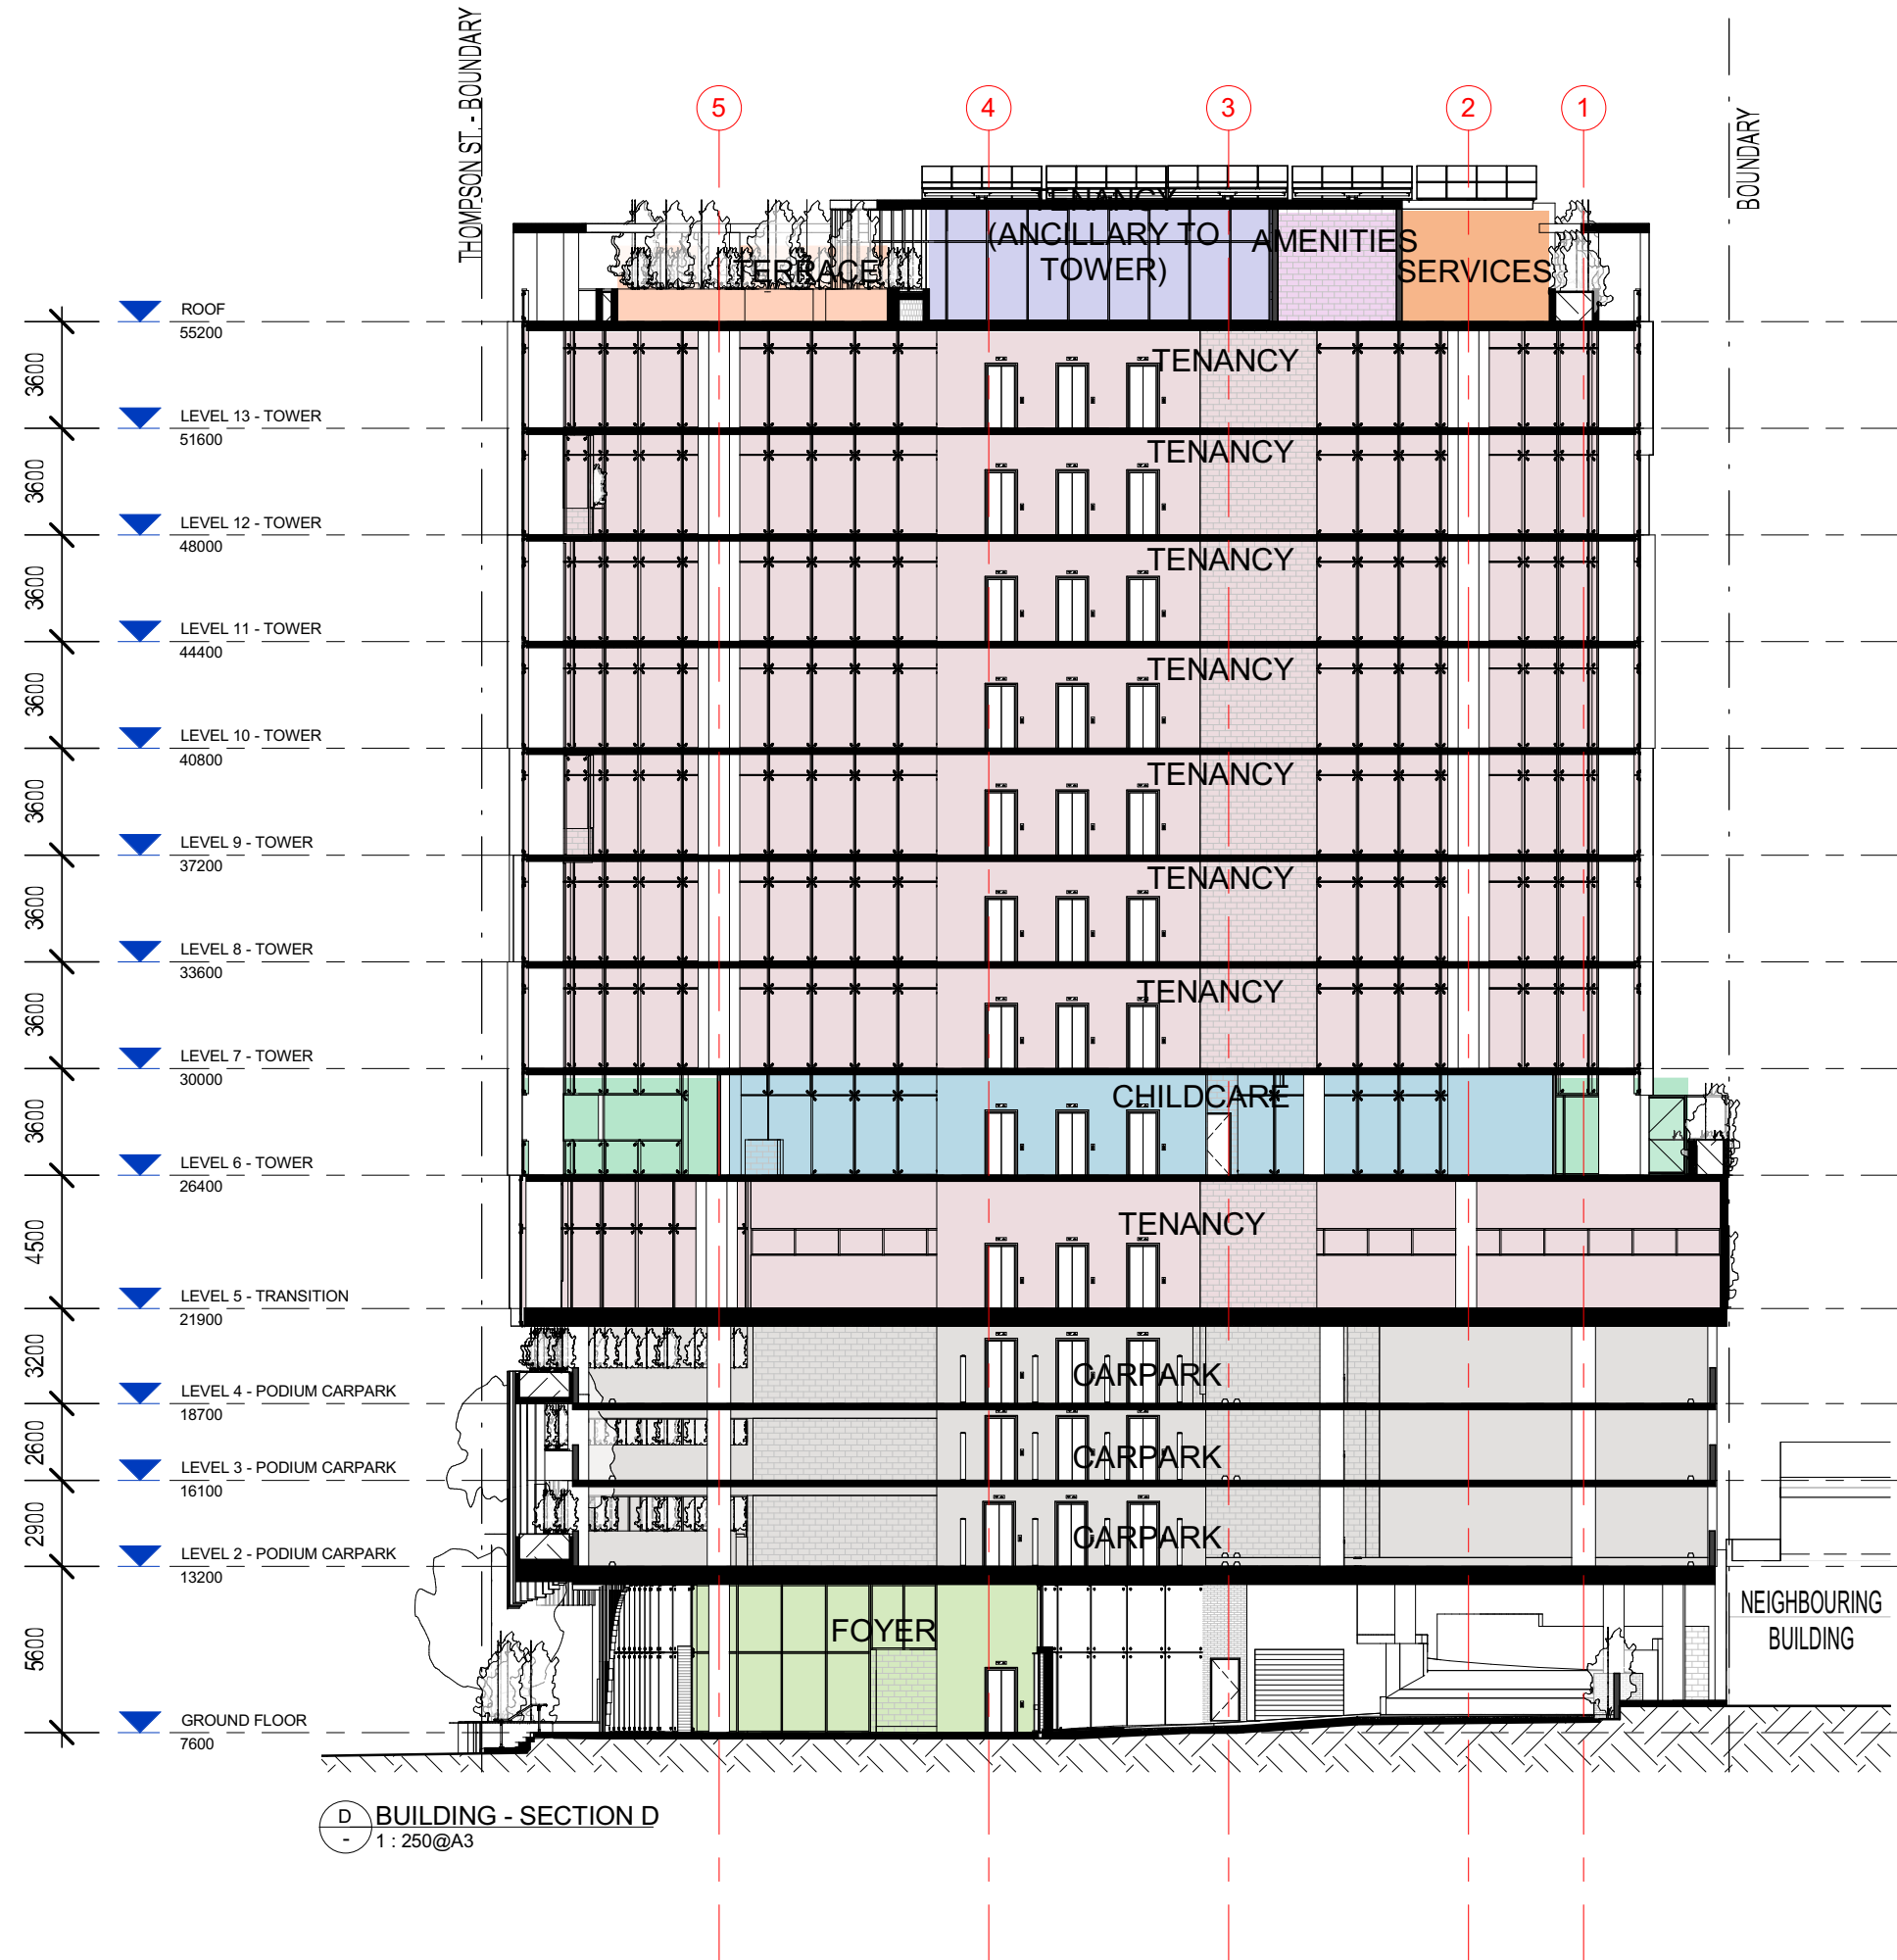


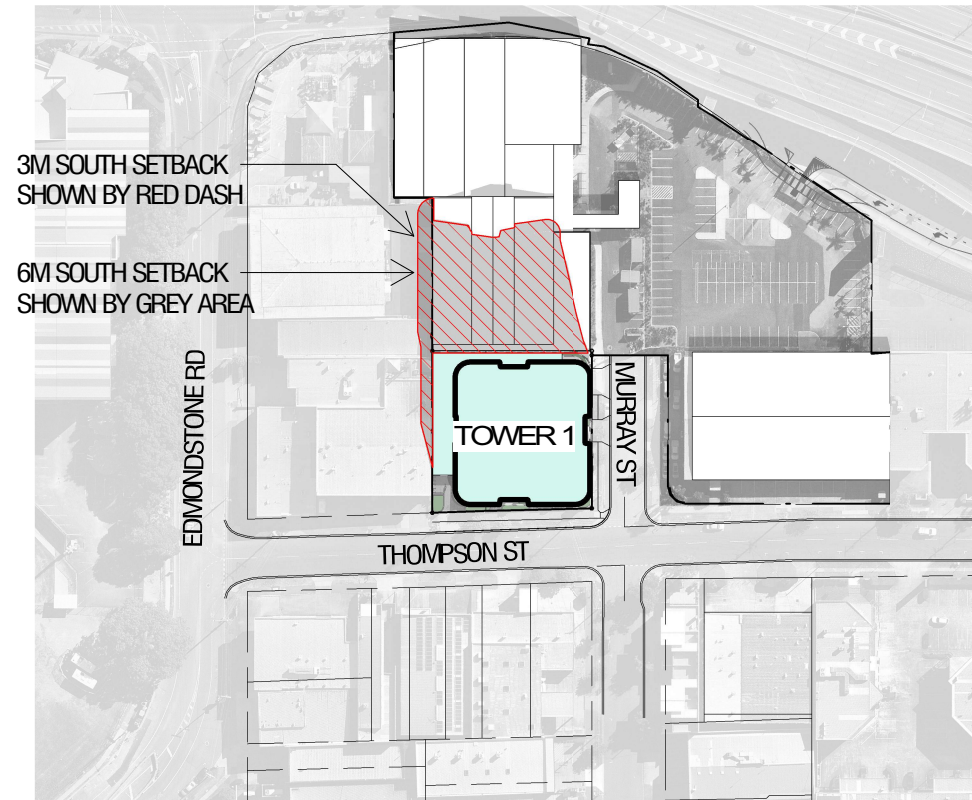


1 LEVEL 5 - TOWER 1 - SUMMER 9AM
1 : 2000@A3

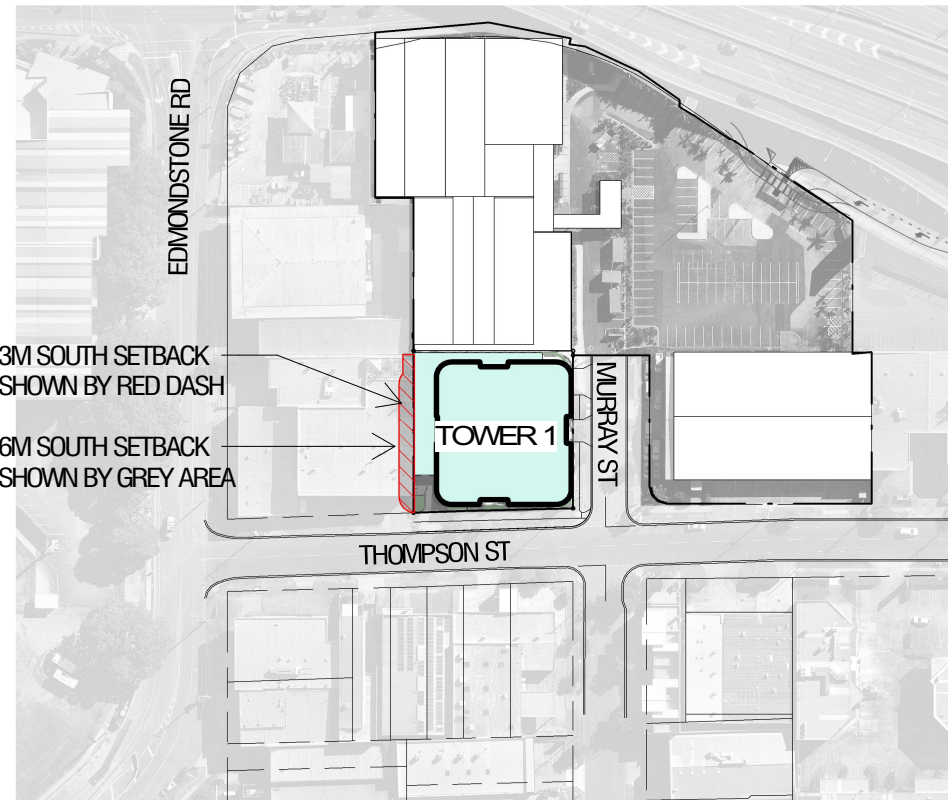


2 LEVEL 5 - TOWER 1 - SUMMER 12PM
1 : 2000@A3

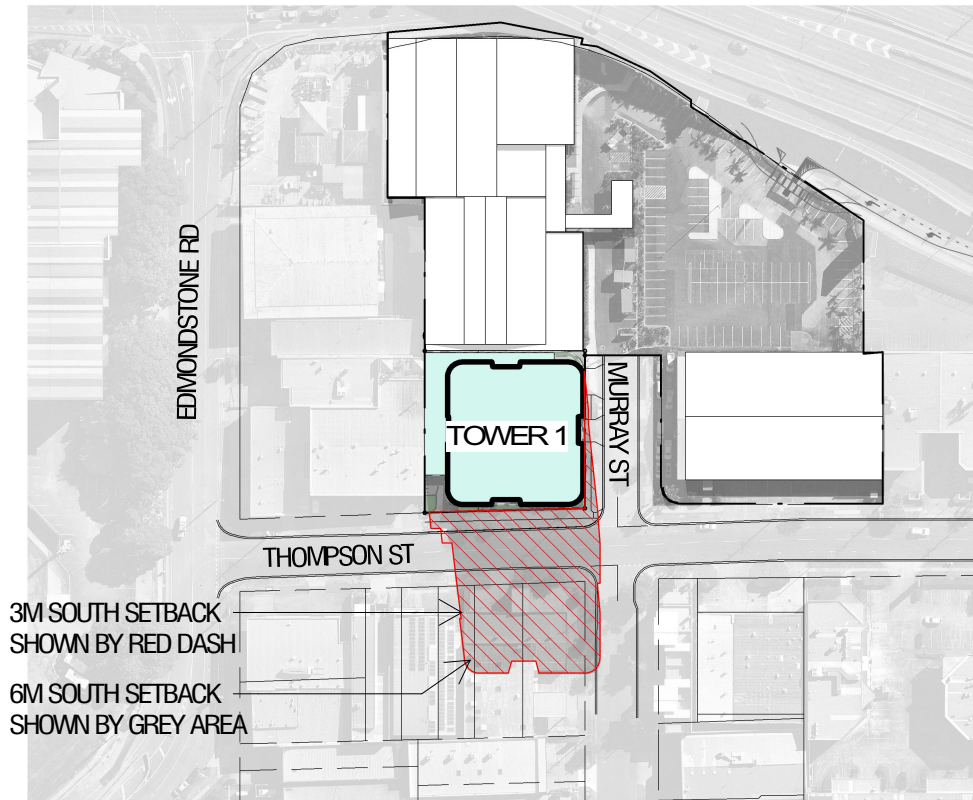


3 LEVEL 5 - TOWER 1 - SUMMER 3PM
1 : 2000@A3

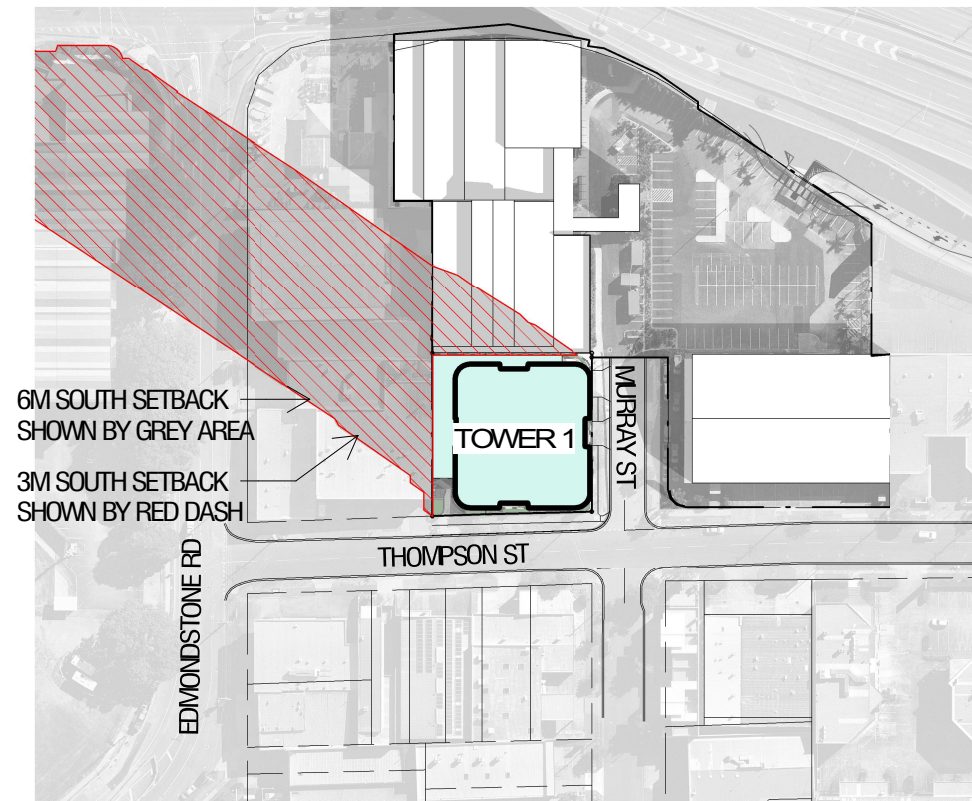


4 LEVEL 5 - TOWER 1 - WINTER 9AM
1 : 2000@A3

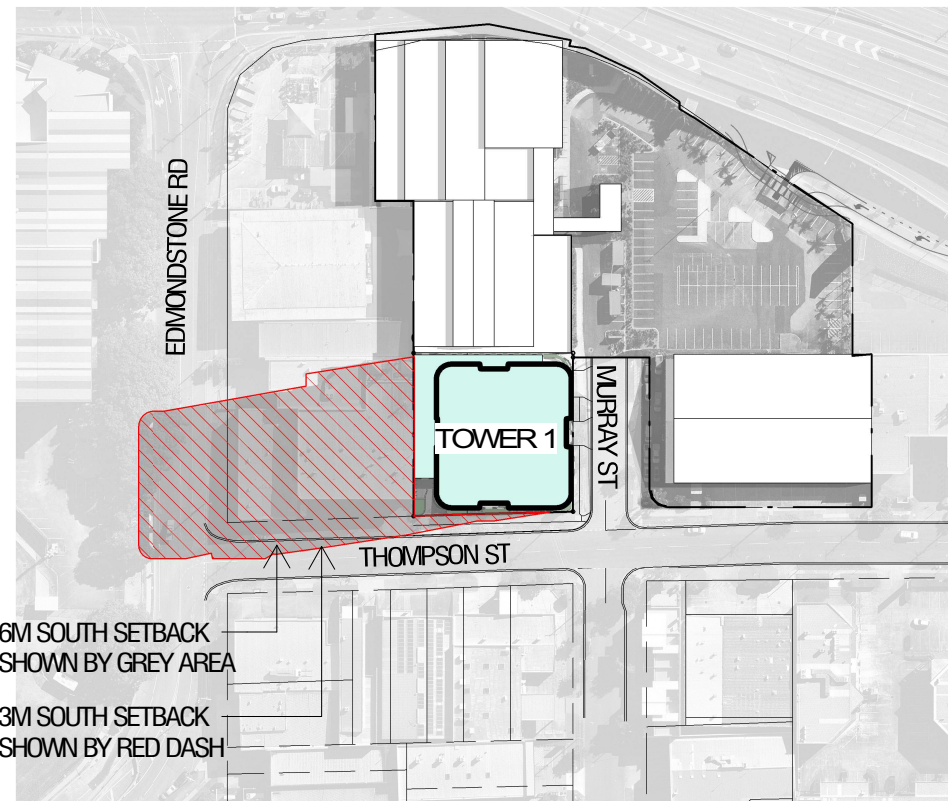

5 LEVEL 5 - TOWER 1 - WINTER 12PM
1 : 2000@A3

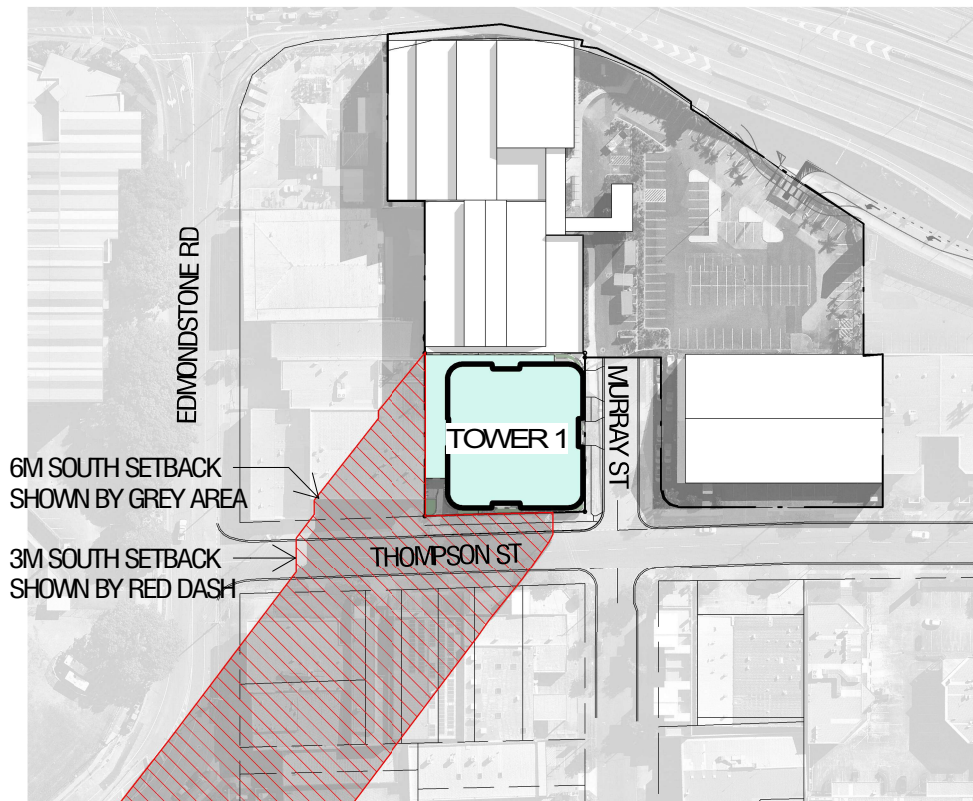

6 LEVEL 5 - TOWER 1 - WINTER 3PM
1 : 2000@A3

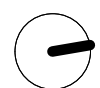

REDDOOR
ARCHITECTURE