






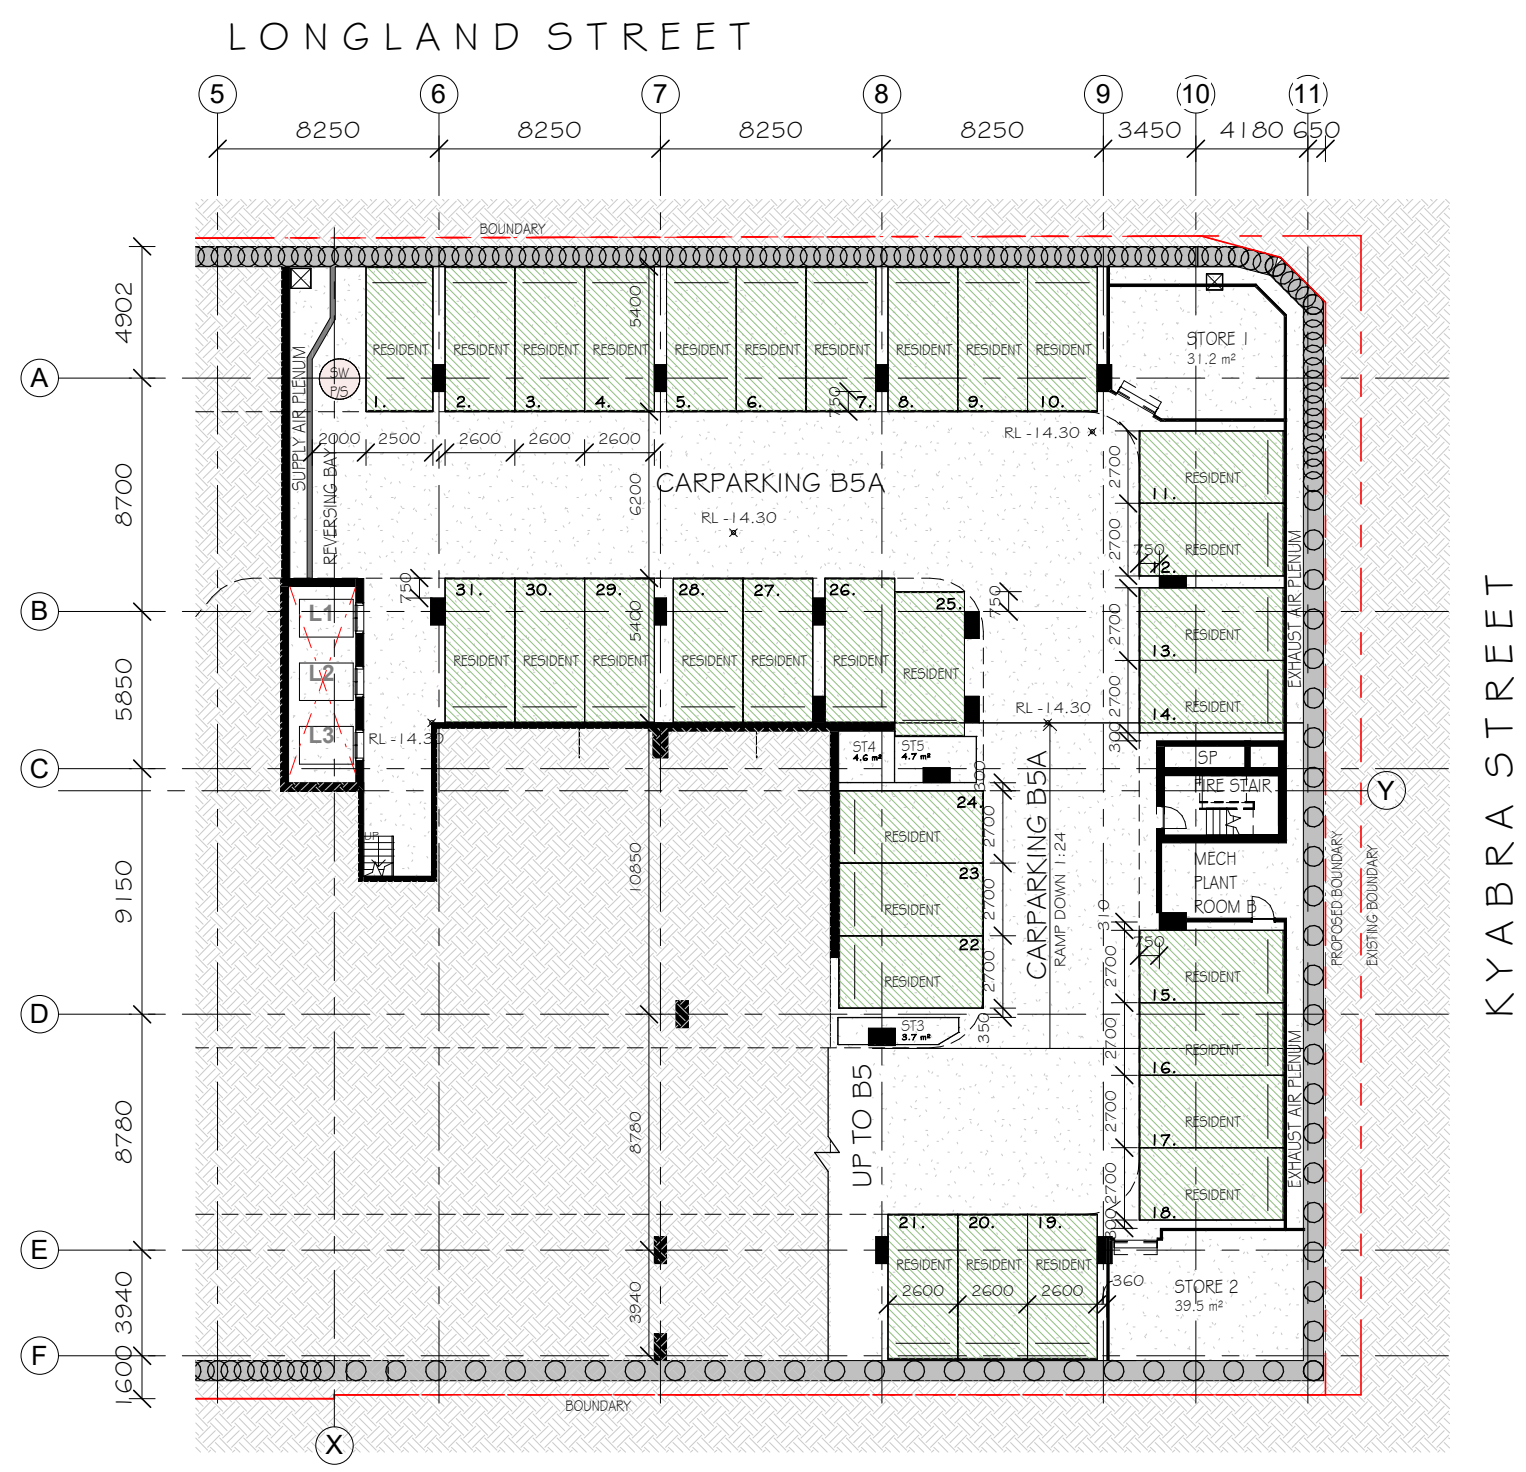


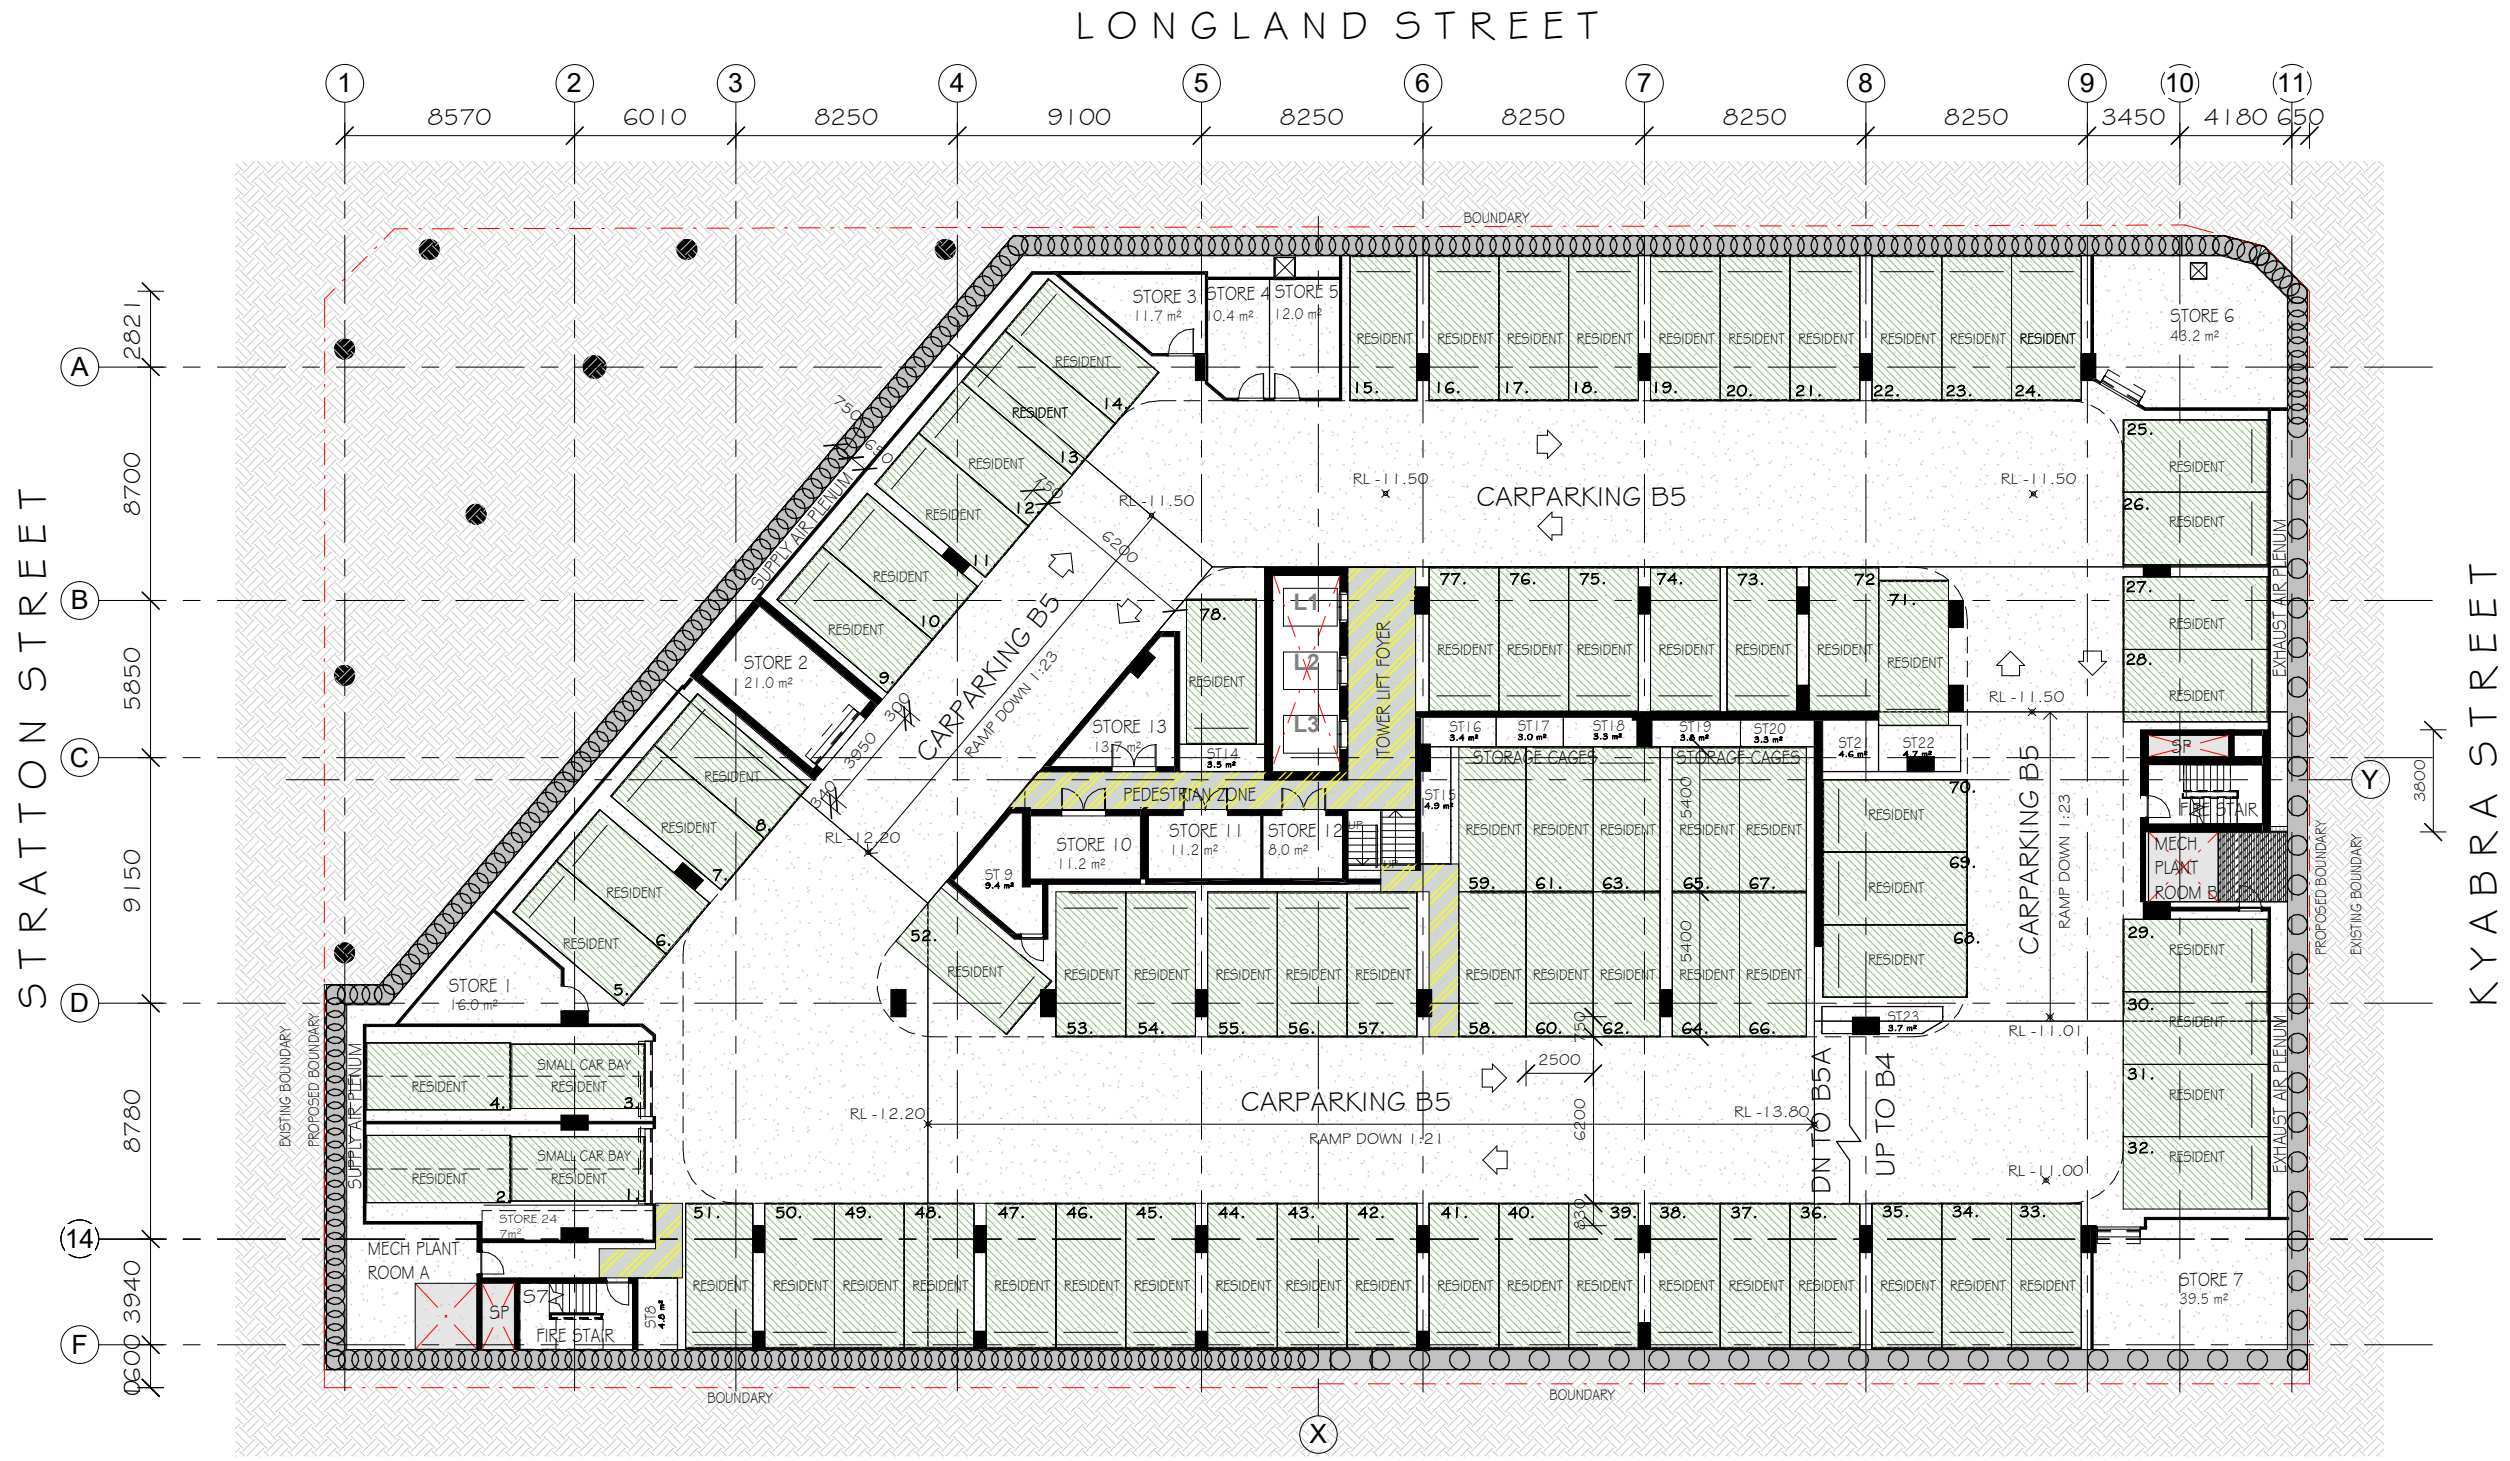


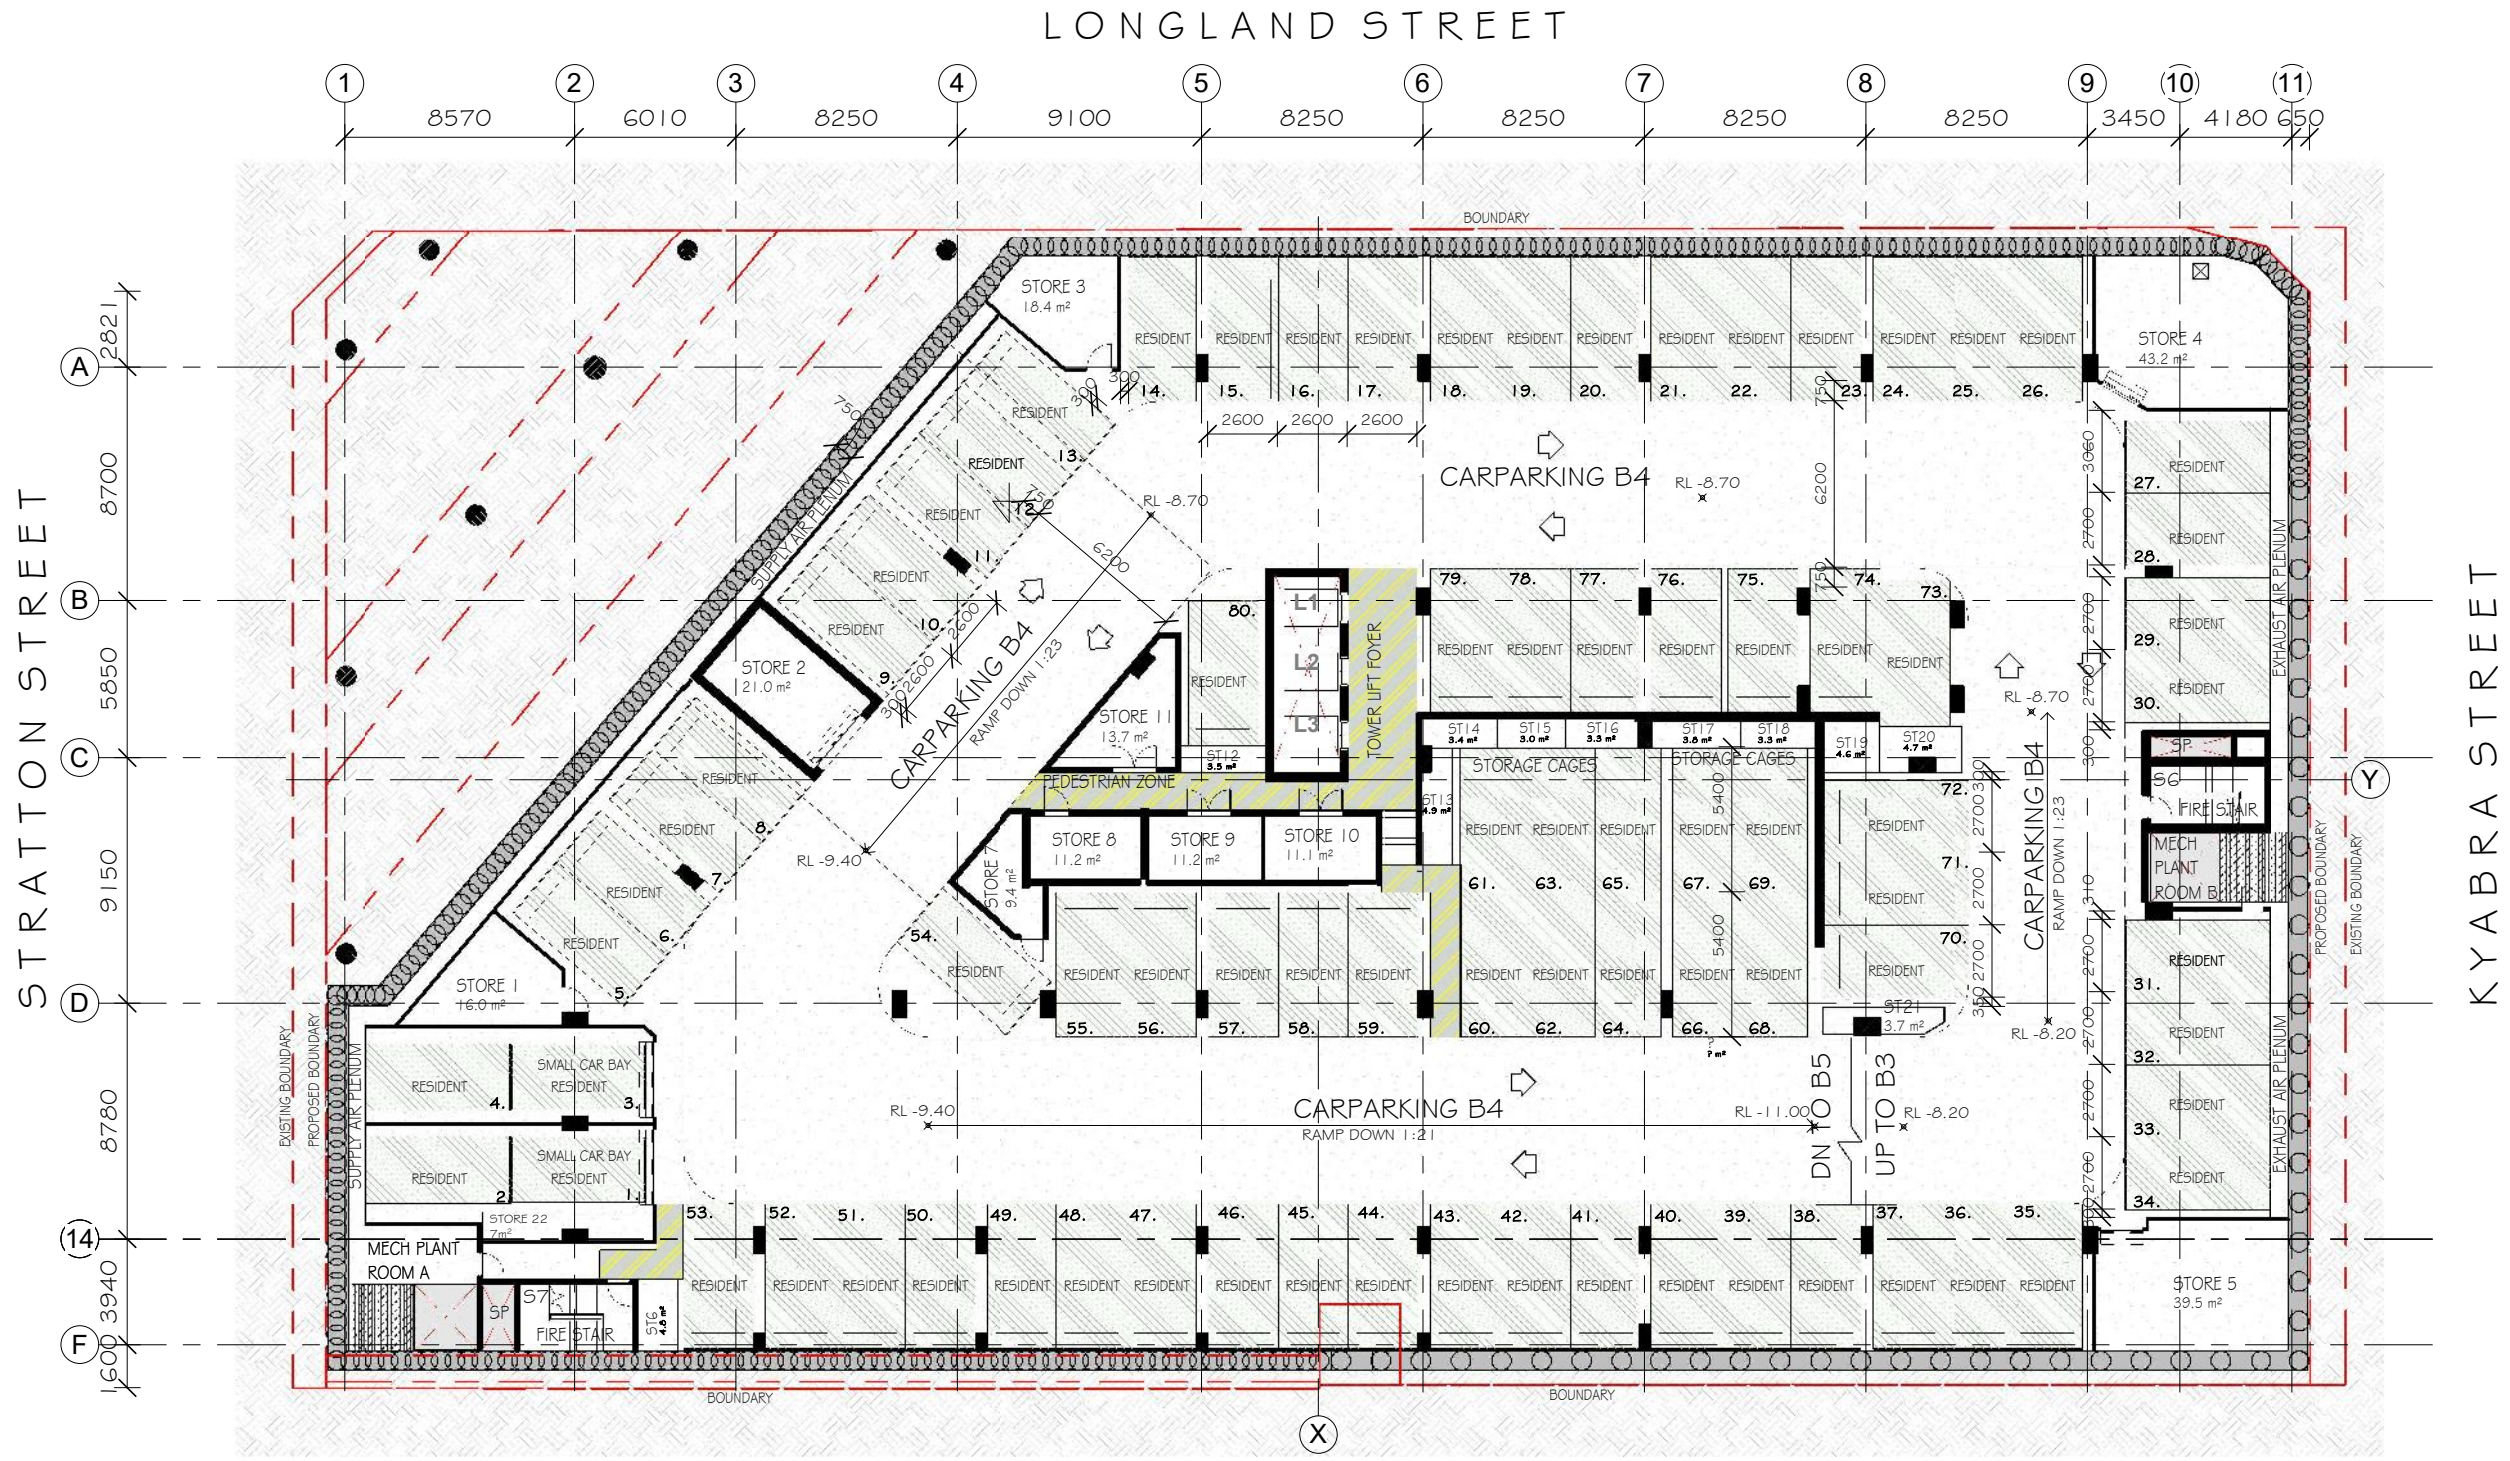


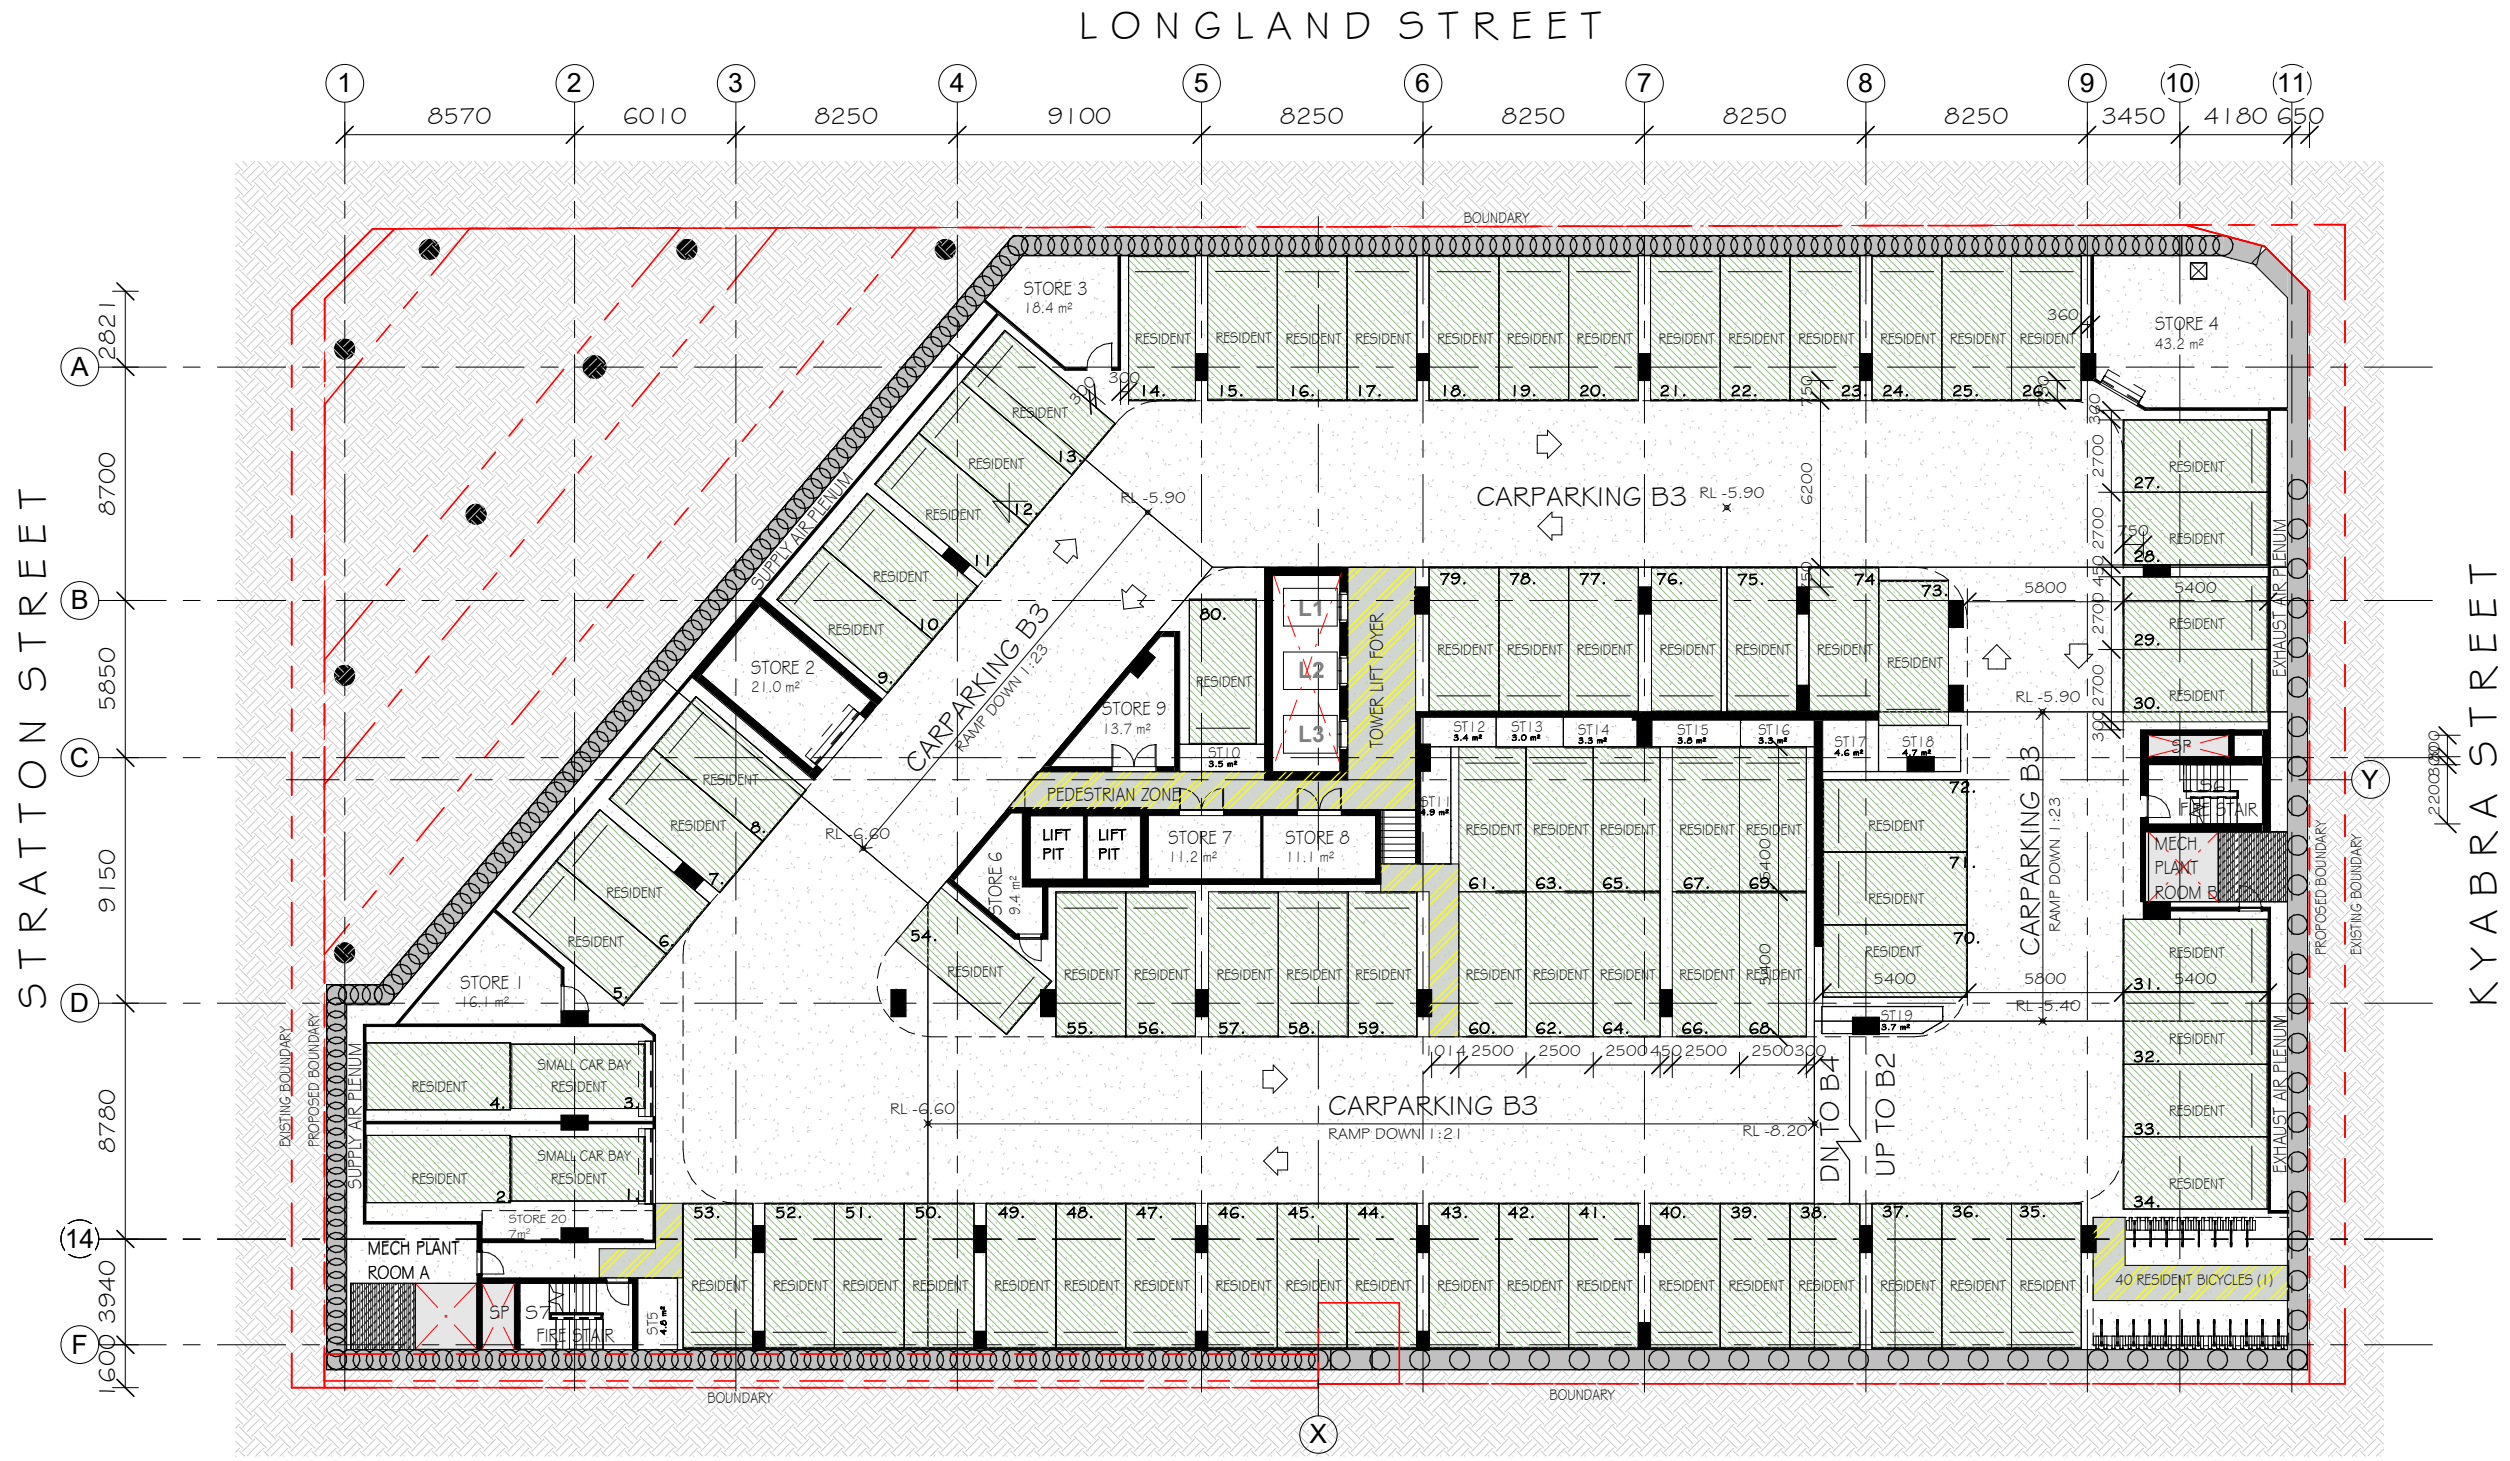

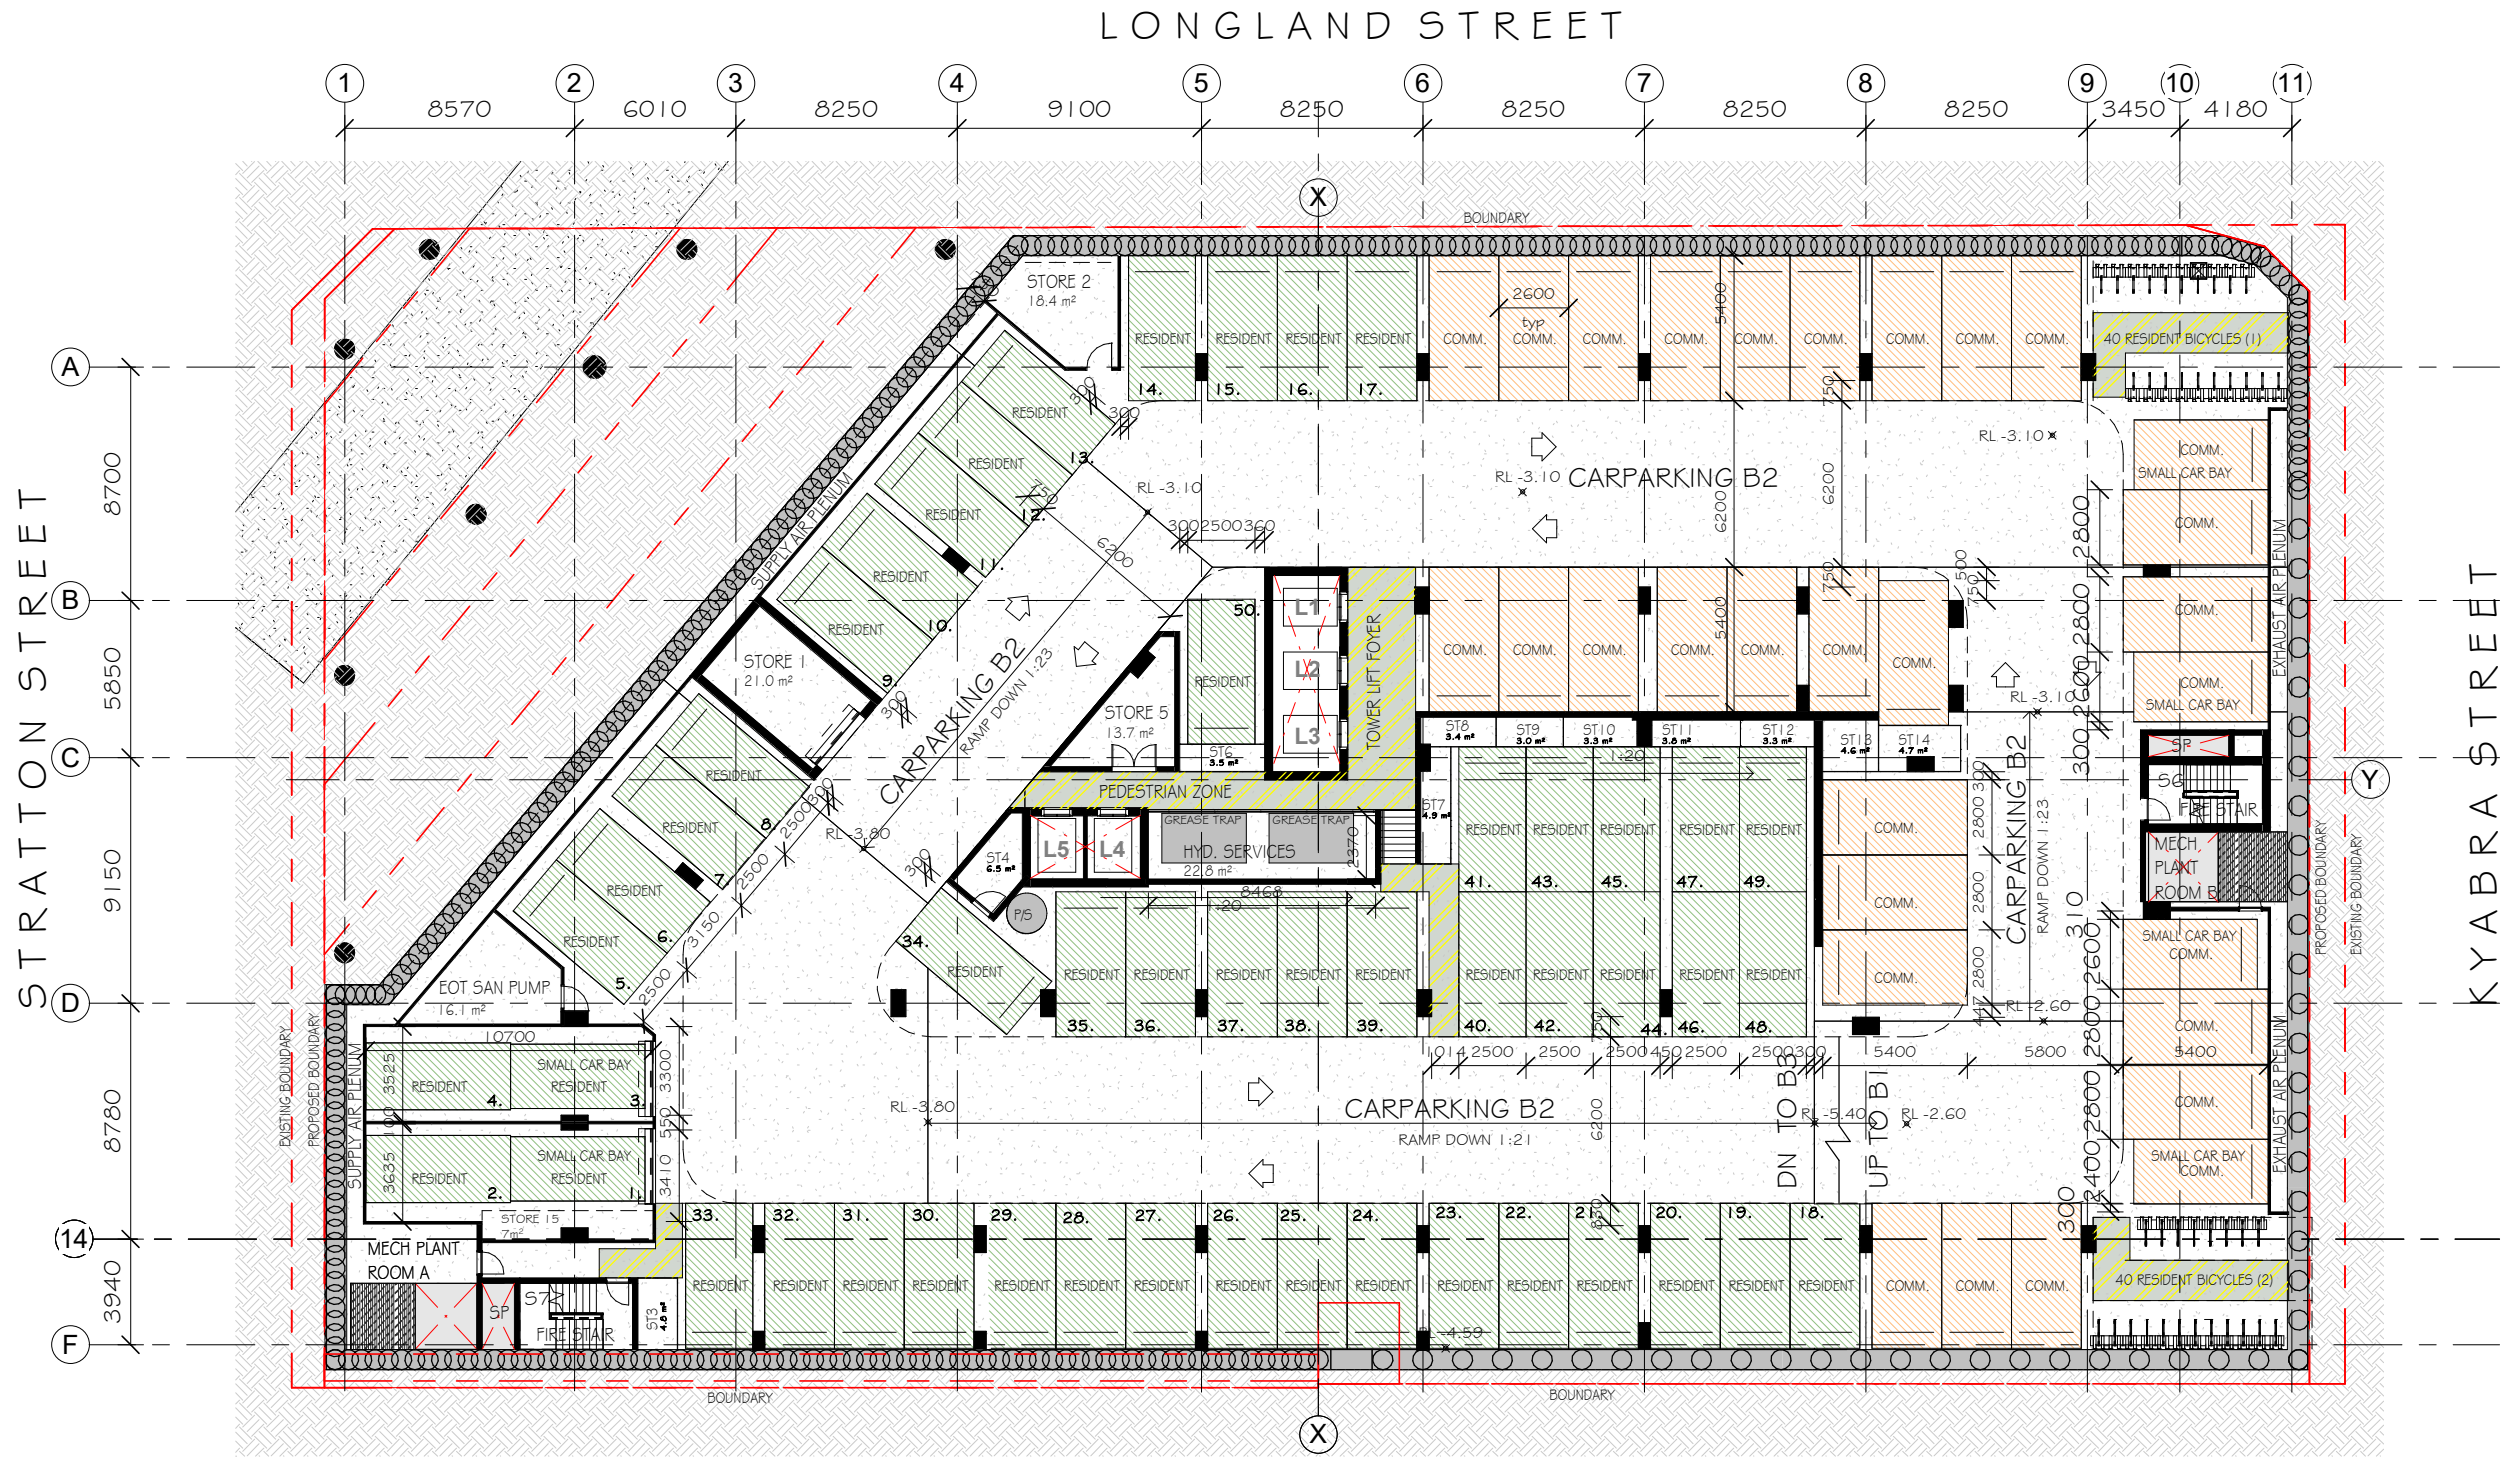


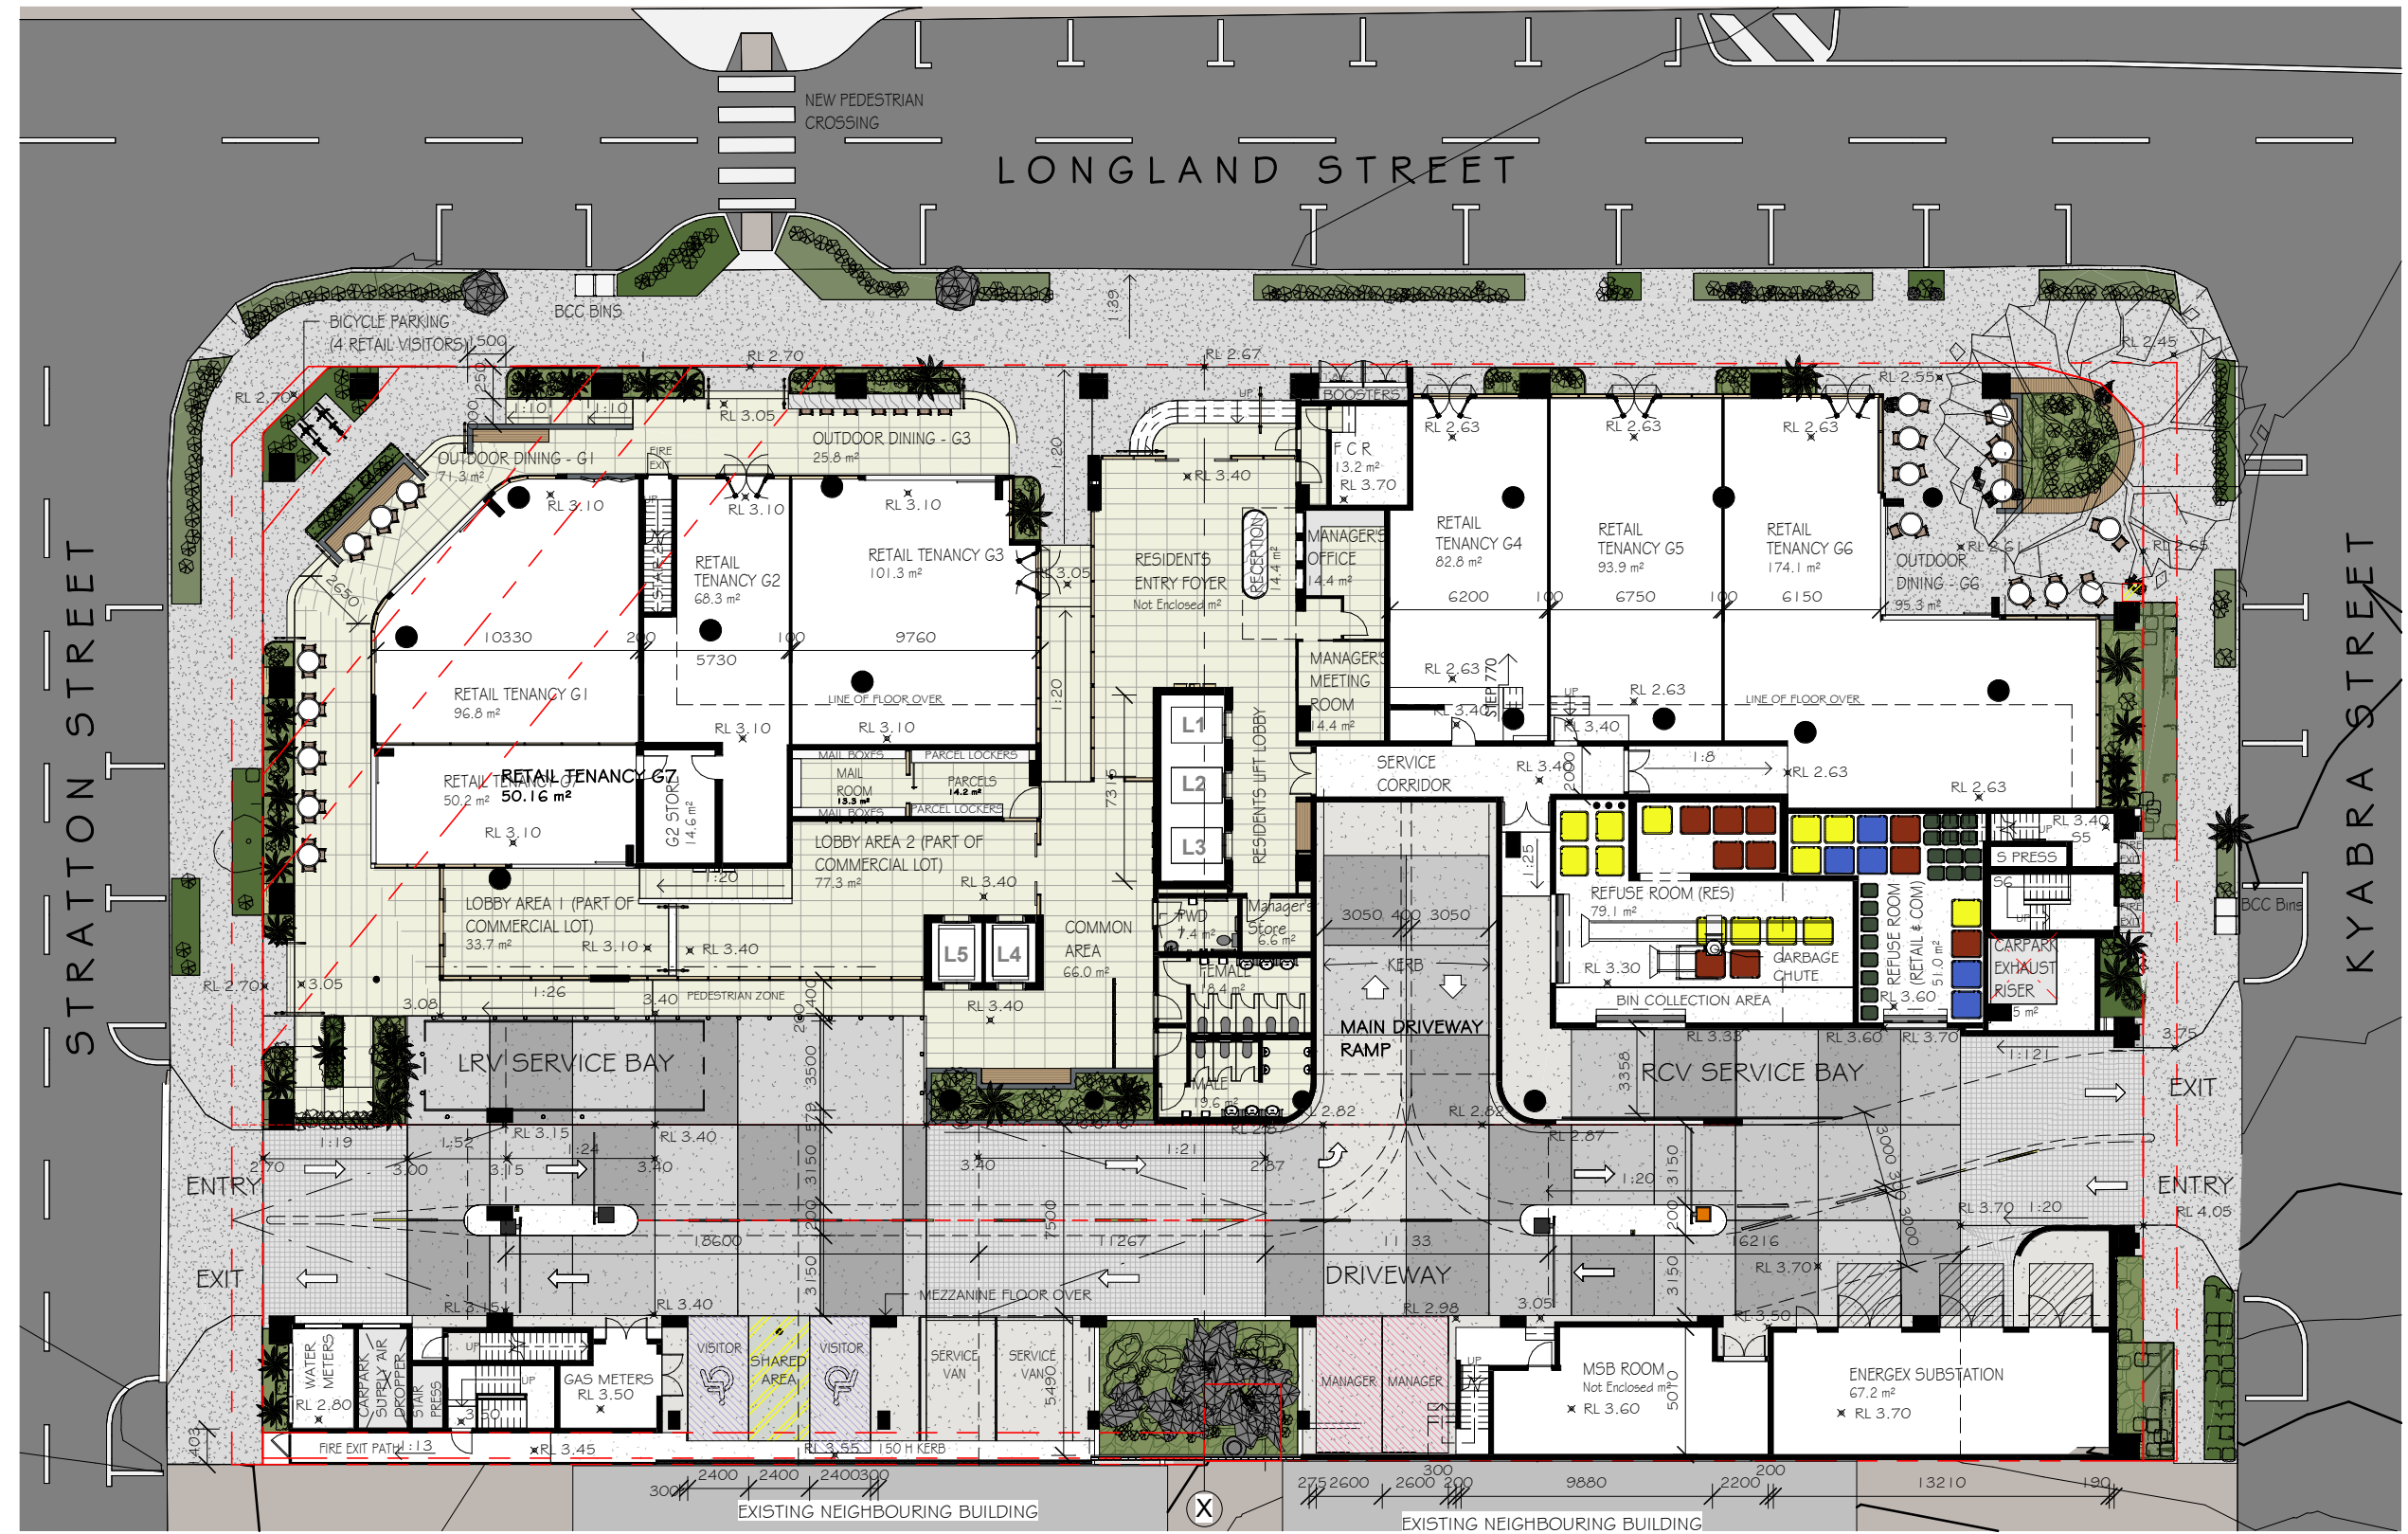

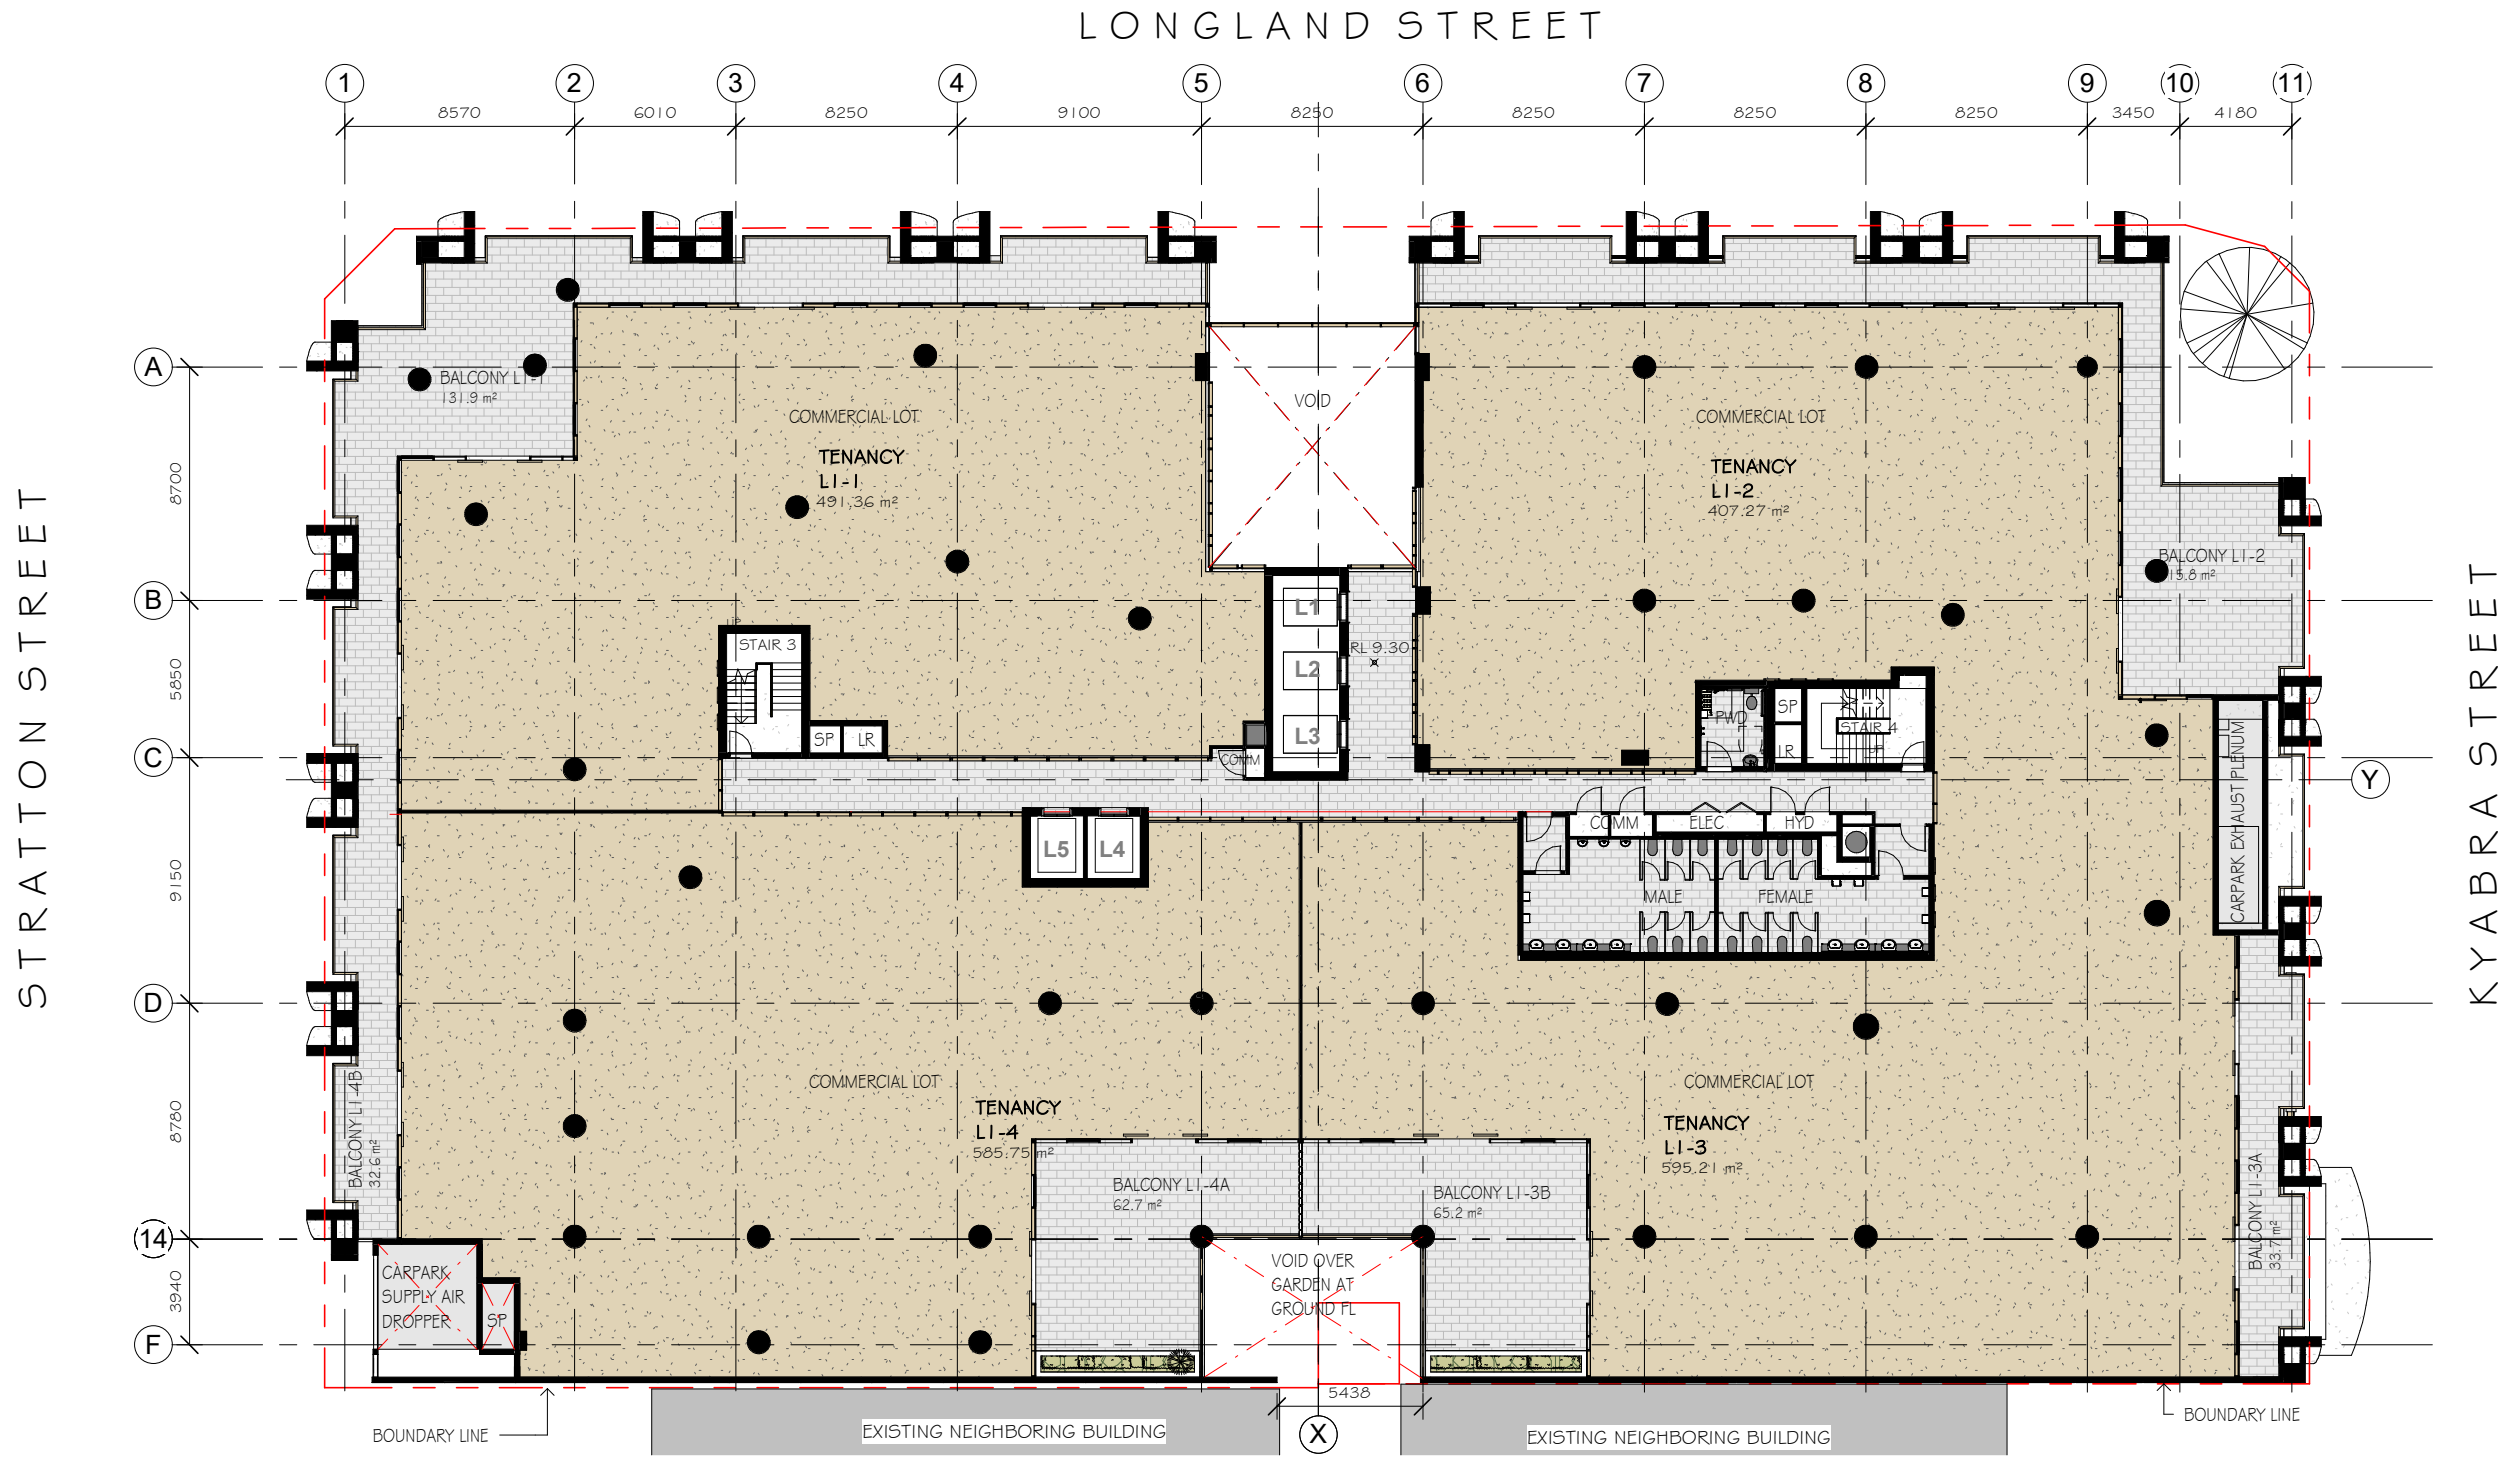

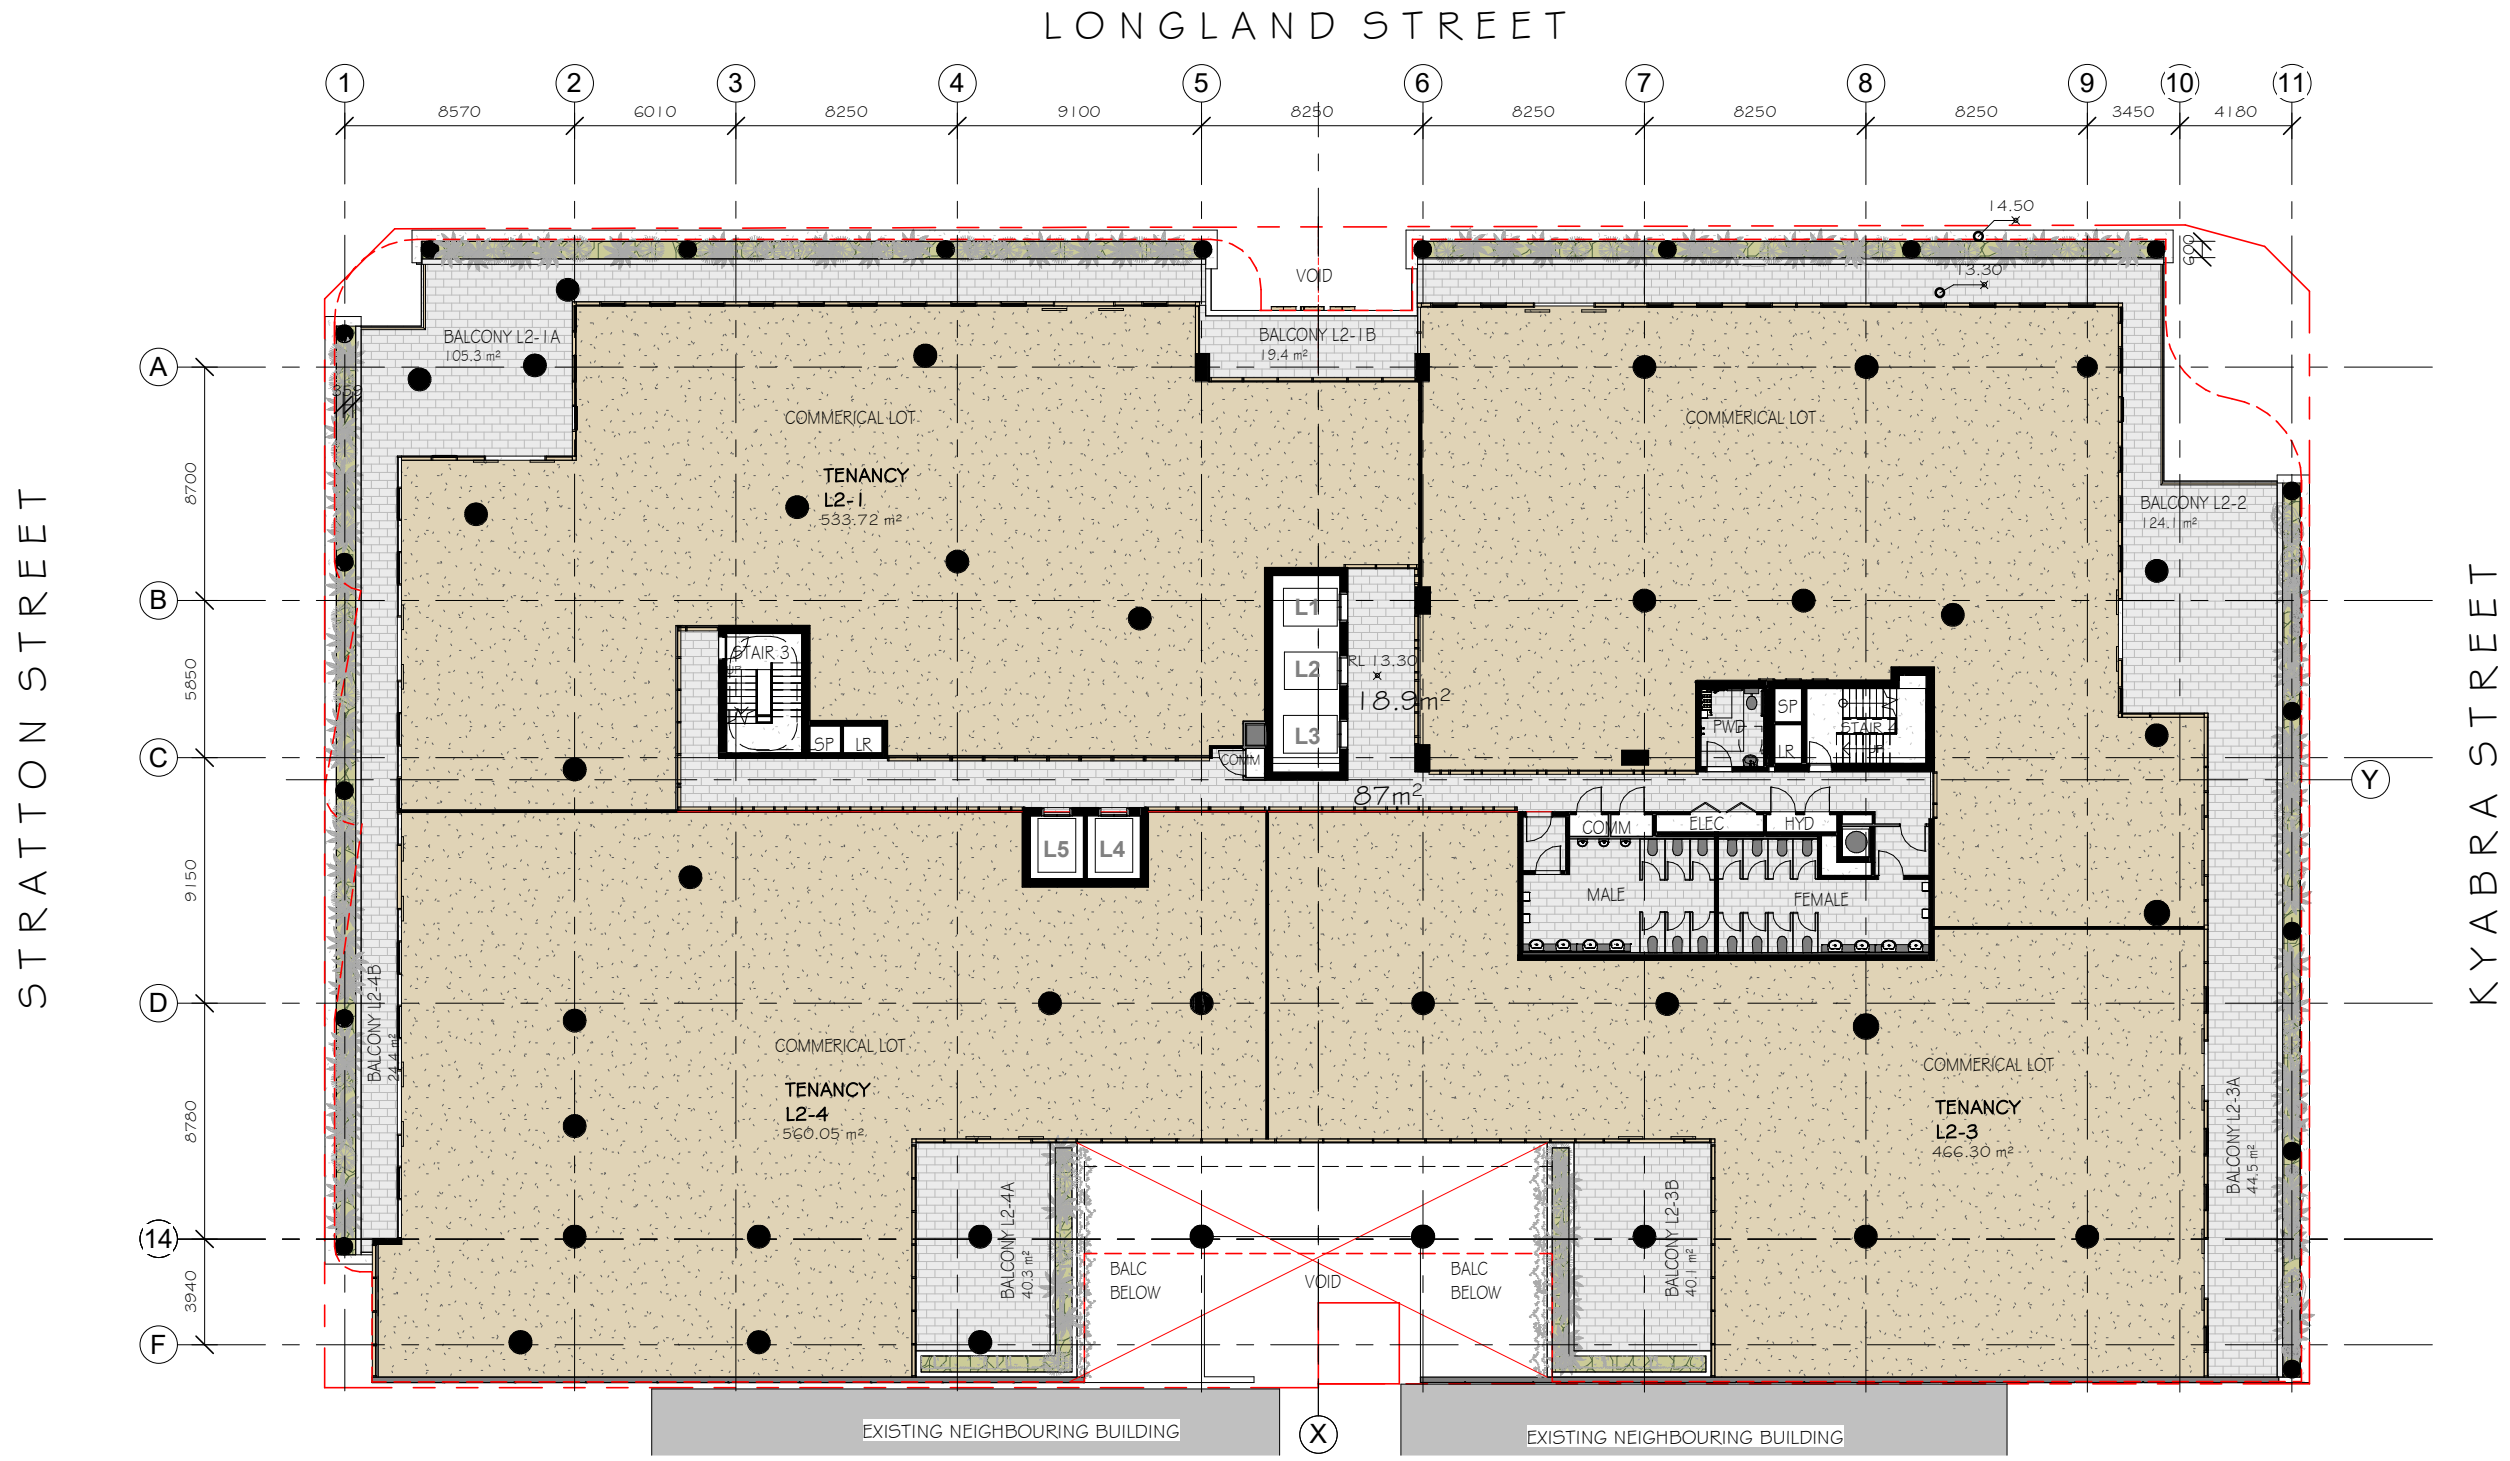


STRATTON STREET

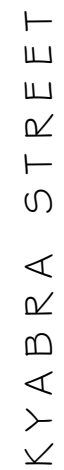

B1	BEDROOM 1
B2	BEDROOM 2
B3	BEDROOM 3
B4	BEDROOM 4
BA	BATHROOM
BALC	BALCONY
SEAT	OUTDOOR SEAT
BF	BAR FRIDGE
BN	INTERNET / BROADBAND
D	DINING
E	ENSUITE
F	FRIDGE
K	KITCHEN
L	LOUNGE
LDY	LAUNDRY
MPR	MULTI-PURPOSE ROOM
P	PANTRY
PDR	POWDER ROOM
S	STORE
ST	STUDY
W	WARDROBE
WIR	WALK IN WARDROBE


AC	AIR CONDITIONING
CHUTE	GARBAGE CHUTE
COM	COMMUNICATIONS
CSR	COMBINED SERVICES RISER
CW	CHILLED WATER RISER
ELEC	ELECTRICAL
GAS	GAS
FE	FIRE EXTINGUISHER
FH	FIRE HYDRANT
HYD	HYDRAULIC
LR	LOBBY RELIEF
SP	STAIR PRESS
STORE	STORAGE

STRATTON STREET

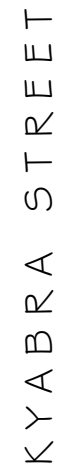

- ## SERVICES LEGEND
- | | |
|-------|-------------------------|
| AC | AIR CONDITIONING |
| CHUTE | GARBAGE CHUTE |
| COM | COMMUNICATIONS |
| CSR | COMBINED SERVICES RISER |
| CW | CHILLED WATER RISER |
| ELEC | ELECTRICAL |
| GAS | GAS |
| FE | FIRE EXTINGUISHER |
| FH | FIRE HYDRANT |
| HYD | HYDRAULIC |
| LR | LOBBY RELIEF |
| SP | STAIR PRESS |
| STORE | STORAGE |


STRATTON STREET

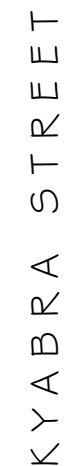

B1	BEDROOM 1
B2	BEDROOM 2
B3	BEDROOM 3
B4	BEDROOM 4
BA	BATHROOM
BALC	BALCONY
SEAT	OUTDOOR SEAT
BF	BAR FRIDGE
BN	INTERNET / BROADBAND
D	DINING
E	ENSUITE
F	FRIDGE
K	KITCHEN
L	LOUNGE
LDY	LAUNDRY
MPR	MULTI-PURPOSE ROOM
P	PANTRY
PDR	POWDER ROOM
S	STORE
STY	STUDY
W	WARDROBE
WIR	WALK IN WARDROBE

AC	AIR CONDITIONING
CHUTE	GARBAGE CHUTE
COM	COMMUNICATIONS
CSR	COMBINED SERVICES RISER
CW	CHILLED WATER RISER
ELEC	ELECTRICAL
GAS	GAS
FE	FIRE EXTINGUISHER
FH	FIRE HYDRANT
HYD	HYDRAULIC
LR	LOBBY RELIEF
SP	STAIR PRESS
STORE	STORAGE


STRATTON STREET

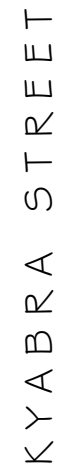

B1	BEDROOM 1
B2	BEDROOM 2
B3	BEDROOM 3
B4	BEDROOM 4
BA	BATHROOM
BALC	BALCONY
SEAT	OUTDOOR SEAT
BF	BAR, FRIDGE
BN	INTERNET / BROADBAND
D	DINING
E	ENSUITE
F	FRIDGE
K	KITCHEN
L	LOUNGE
LDY	LAUNDRY
MPR	MULTI-PURPOSE ROOM
P	PANTRY
PDR	POWDER ROOM
S	STORE
ST	STUDY
W	WARDROBE
WIR	WALK IN WARDROBE

AC	AIR CONDITIONING
CHUTE	GARBAGE CHUTE
COM	COMMUNICATIONS
CSR	COMBINED SERVICES RISER
CW	CHILLED WATER RISER
ELEC	ELECTRICAL
GAS	GAS
FE	FIRE EXTINGUISHER
FH	FIRE HYDRANT
HYD	HYDRAULIC
LR	LOBBY RELIEF
SP	STAIR PRESS
STORE	STORAGE


STRATTON STREET

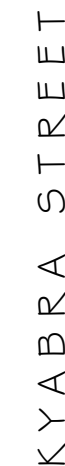

B1	BEDROOM 1
B2	BEDROOM 2
B3	BEDROOM 3
B4	BEDROOM 4
BA	BATHROOM
BALC	BALCONY
SEAT	OUTDOOR SEAT
BF	BAR FRIDGE
BN	INTERNET / BROADBAND
D	DINING
E	ENSUITE
F	FRIDGE
K	KITCHEN
L	LOUNGE
LDY	LAUNDRY
MPR	MULTI-PURPOSE ROOM
P	PANTRY
PDR	POWDER ROOM
S	STORE
ST	STUDY
W	WARDROBE
WIR	WALK IN WARDROBE

AC	AIR CONDITIONING
CHUTE	GARBAGE CHUTE
COM	COMMUNICATIONS
CSR	COMBINED SERVICES RISER
CW	CHILLED WATER RISER
ELEC	ELECTRICAL
GAS	GAS
FE	FIRE EXTINGUISHER
FH	FIRE HYDRANT
HYD	HYDRAULIC
LR	LOBBY RELIEF
SP	STAIR PRESS
STORE	STORAGE


STRATTON STREET

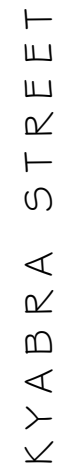

B1	BEDROOM 1
B2	BEDROOM 2
B3	BEDROOM 3
B4	BEDROOM 4
BA	BATHROOM
BALC	BALCONY
SEAT	OUTDOOR SEAT
BF	BAR, FRIDGE
BN	INTERNET / BROADBAND
D	DINING
E	ENSUITE
F	FRIDGE
K	KITCHEN
L	LOUNGE
LDY	LAUNDRY
MPR	MULTI-PURPOSE ROOM
P	PANTRY
PDR	POWDER ROOM
S	STORE
ST	STUDY
W	WARDROBE
WIR	WALK IN WARDROBE

AC	AIR CONDITIONING
CHUTE	GARBAGE CHUTE
COM	COMMUNICATIONS
CSR	COMBINED SERVICES RISER
CW	CHILLED WATER RISER
ELEC	ELECTRICAL
GAS	GAS
FE	FIRE EXTINGUISHER
FH	FIRE HYDRANT
HYD	HYDRAULIC
LR	LOBBY RELIEF
SP	STAIR PRESS
STORE	STORAGE


STRATTON STREET

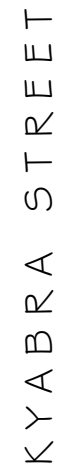

B1	BEDROOM 1
B2	BEDROOM 2
B3	BEDROOM 3
B4	BEDROOM 4
BA	BATHROOM
BALC	BALCONY
SEAT	OUTDOOR SEAT
BF	BAR FRIDGE
BN	INTERNET / BROADBAND
D	DINING
E	ENSUITE
F	FRIDGE
K	KITCHEN
L	LOUNGE
LDY	LAUNDRY
MPR	MULTI-PURPOSE ROOM
P	PANTRY
PDR	POWDER ROOM
S	STORE
ST	STUDY
W	WARDROBE
WIR	WALK IN WARDROBE


AC	AIR CONDITIONING
CHUTE	GARBAGE CHUTE
COM	COMMUNICATIONS
CSR	COMBINED SERVICES RISER
CW	CHILLED WATER RISER
ELEC	ELECTRICAL
GAS	GAS
FE	FIRE EXTINGUISHER
FH	FIRE HYDRANT
HYD	HYDRAULIC
LR	LOBBY RELIEF
SP	STAIR PRESS
STORE	STORAGE

STRATTON STREET

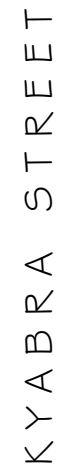

AC	AIR CONDITIONING
CHUTE	GARBAGE CHUTE
COM	COMMUNICATIONS
CSR	COMBINED SERVICES RISER
CW	CHILLED WATER RISER
ELEC	ELECTRICAL
GAS	GAS
FE	FIRE EXTINGUISHER
FH	FIRE HYDRANT
HYD	HYDRAULIC
LR	LOBBY RELIEF
SP	STAIR PRESS
STORE	STORAGE


STRATTON STREET

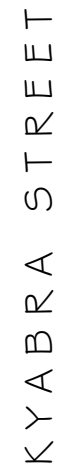

B1	BEDROOM 1
B2	BEDROOM 2
B3	BEDROOM 3
B4	BEDROOM 4
BA	BATHROOM
BALC	BALCONY
SEAT	OUTDOOR SEAT
BF	BAR, FRIDGE
BN	INTERNET / BROADBAND
D	DINING
E	ENSUITE
F	FRIDGE
K	KITCHEN
L	LOUNGE
LDY	LAUNDRY
MPR	MULTI-PURPOSE ROOM
P	PANTRY
PDR	POWDER ROOM
S	STORE
ST	STUDY
W	WARDROBE
WIR	WALK IN WARDROBE

AC	AIR CONDITIONING
CHUTE	GARBAGE CHUTE
COM	COMMUNICATIONS
CSR	COMBINED SERVICES RISER
CW	CHILLED WATER RISER
ELEC	ELECTRICAL
GAS	GAS
FE	FIRE EXTINGUISHER
FH	FIRE HYDRANT
HYD	HYDRAULIC
LR	LOBBY RELIEF
SP	STAIR PRESS
STORE	STORAGE


STRATTON STREET

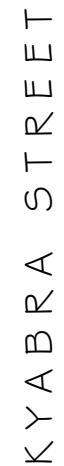

B1	BEDROOM 1
B2	BEDROOM 2
B3	BEDROOM 3
B4	BEDROOM 4
BA	BATHROOM
BALC	BALCONY
SEAT	OUTDOOR SEAT
BF	BAR FRIDGE
BN	INTERNET / BROADBAND
D	DINING
E	ENSUITE
F	FRIDGE
K	KITCHEN
L	LOUNGE
LDY	LAUNDRY
MPR	MULTI-PURPOSE ROOM
P	PANTRY
PDR	POWDER ROOM
S	STORE
ST	STUDY
W	WARDROBE
WIR	WALK IN WARDROBE

AC	AIR CONDITIONING
CHUTE	GARBAGE CHUTE
COM	COMMUNICATIONS
CSR	COMBINED SERVICES RISER
CW	CHILLED WATER RISER
ELEC	ELECTRICAL
GAS	GAS
FE	FIRE EXTINGUISHER
FH	FIRE HYDRANT
HYD	HYDRAULIC
LR	LOBBY RELIEF
SP	STAIR PRESS
STORE	STORAGE


STRATTON STREET

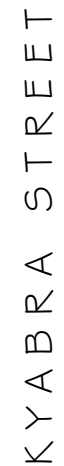

B1	BEDROOM 1
B2	BEDROOM 2
B3	BEDROOM 3
B4	BEDROOM 4
BA	BATHROOM
BALC	BALCONY
SEAT	OUTDOOR SEAT
BF	BAR, FRIDGE
BN	INTERNET / BROADBAND
D	DINING
E	ENSUITE
F	FRIDGE
K	KITCHEN
L	LOUNGE
LDY	LAUNDRY
MPR	MULTI-PURPOSE ROOM
P	PANTRY
PDR	POWDER ROOM
S	STORE
ST	STUDY
W	WARDROBE
WIR	WALK IN WARDROBE


AC	AIR CONDITIONING
CHUTE	GARBAGE CHUTE
COM	COMMUNICATIONS
CSR	COMBINED SERVICES RISER
CW	CHILLED WATER RISER
ELEC	ELECTRICAL
GAS	GAS
FE	FIRE EXTINGUISHER
FH	FIRE HYDRANT
HYD	HYDRAULIC
LR	LOBBY RELIEF
SP	STAIR PRESS
STORE	STORAGE

STRATTON STREET

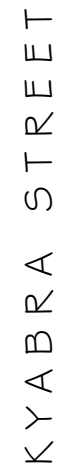

B1	BEDROOM 1
B2	BEDROOM 2
B3	BEDROOM 3
B4	BEDROOM 4
BA	BATHROOM
BALC	BALCONY
SEAT	OUTDOOR SEAT
BF	BAR, FRIDGE
BN	INTERNET / BROADBAND
D	DINING
E	ENSUITE
F	FRIDGE
K	KITCHEN
L	LOUNGE
LDY	LAUNDRY
MPR	MULTI-PURPOSE ROOM
P	PANTRY
PDR	POWDER ROOM
S	STORE
ST	STUDY
W	WARDROBE
WIR	WALK IN WARDROBE

AC	AIR CONDITIONING
CHUTE	GARBAGE CHUTE
COM	COMMUNICATIONS
CSR	COMBINED SERVICES RISER
CW	CHILLED WATER RISER
ELEC	ELECTRICAL
GAS	GAS
FE	FIRE EXTINGUISHER
FH	FIRE HYDRANT
HYD	HYDRAULIC
LR	LOBBY RELIEF
SP	STAIR PRESS
STORE	STORAGE

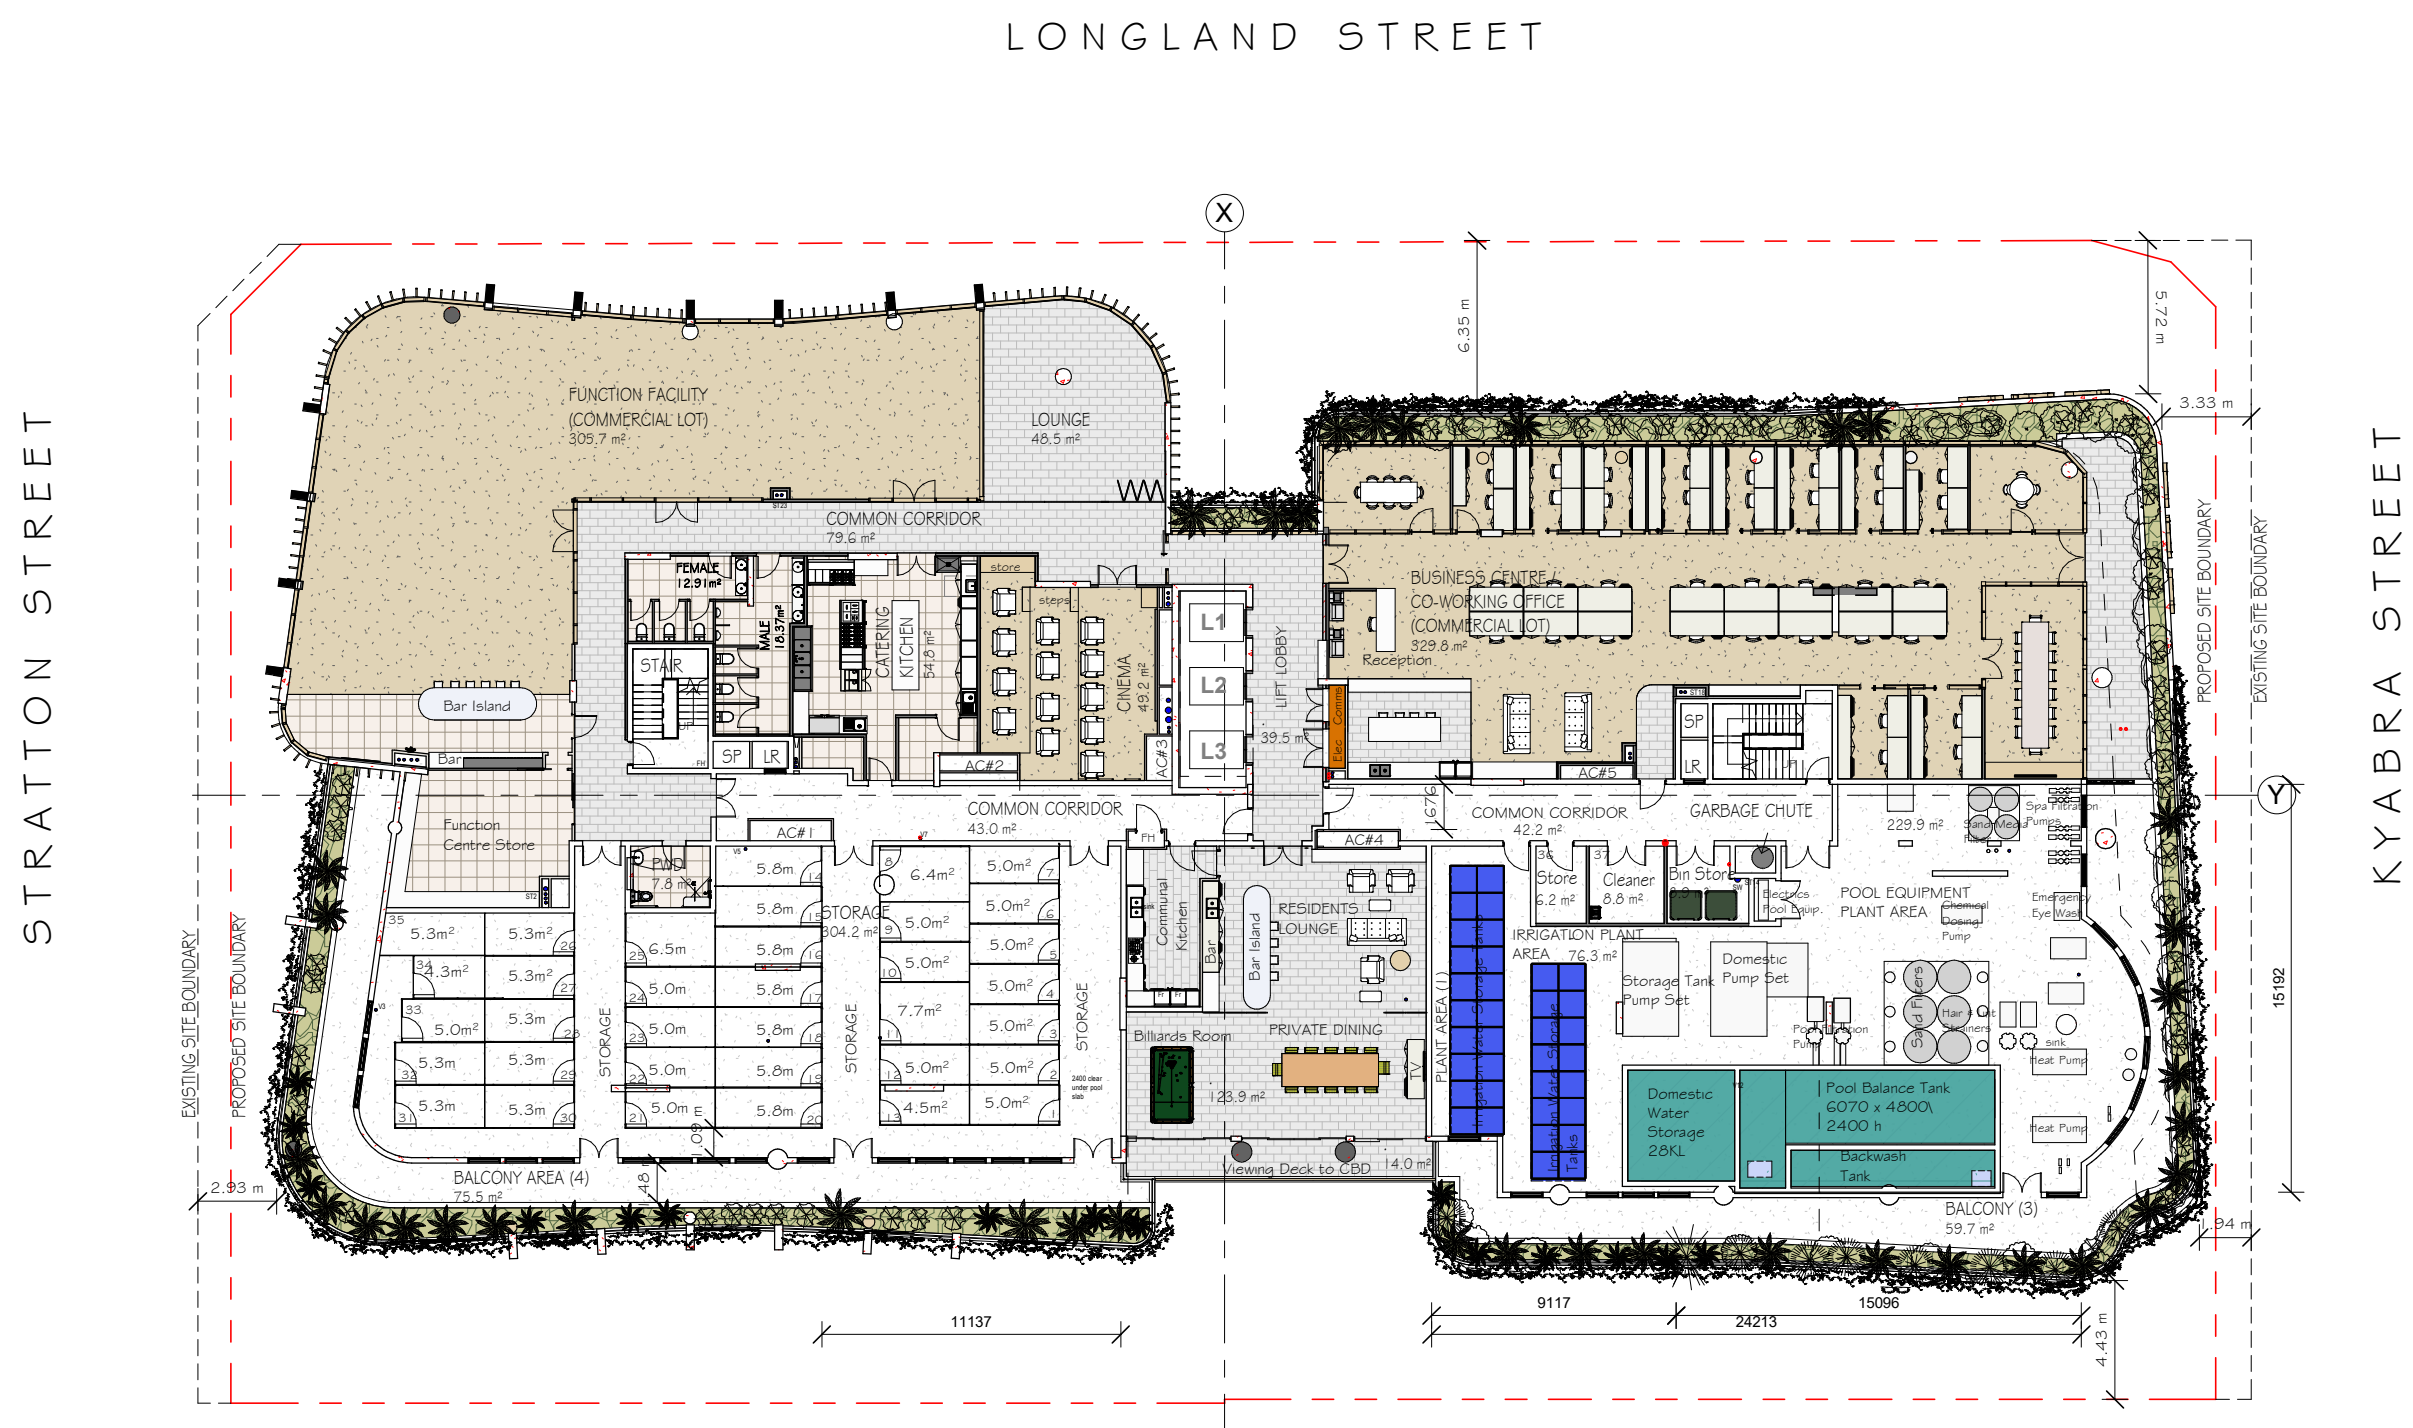

- APARTMENT LEGEND
- B1

BEDROOM 1
- B2

BEDROOM 2
- B3

BEDROOM 3
- B4

BEDROOM 4
- BA

BATHROOM
- BALC

BALCONY
- SEAT

OUTDOOR SEAT
- BF

BAR FRIDGE
- BN

INTERNET / BROADBAND
- D

DINING
- E

ENSUITE
- F

FRIDGE
- K

KITCHEN
- L

LOUNGE
- LDY

LAUNDRY
- MPR

MULTI-PURPOSE ROOM
- P

PANTRY
- PDR

POWDER ROOM
- S

STORE
- ST

STUDY
- W

WARDROBE
- WIR

WALK IN WARDROBE
- SERVICES LEGEND
- AC

AIR CONDITIONING
- CHUTE

GARBAGE CHUTE
- COM

MULTI-PURPOSE ROOM
- CSR

COMBINED SERVICES RISER
- CW

CHILLED WATER RISER
- ELEC

ELECTRICAL
- GAS

GAS
- FE

FIRE EXTINGUISHER
- FH

FIRE HYDRANT
- HYD

HYDRAULIC
- LR

LOBBY RELIEF
- SP


STAIR PRESS
- STORE

STORAGE

STRATTON STREET

LONGLAND STREET


KYABRA STREET

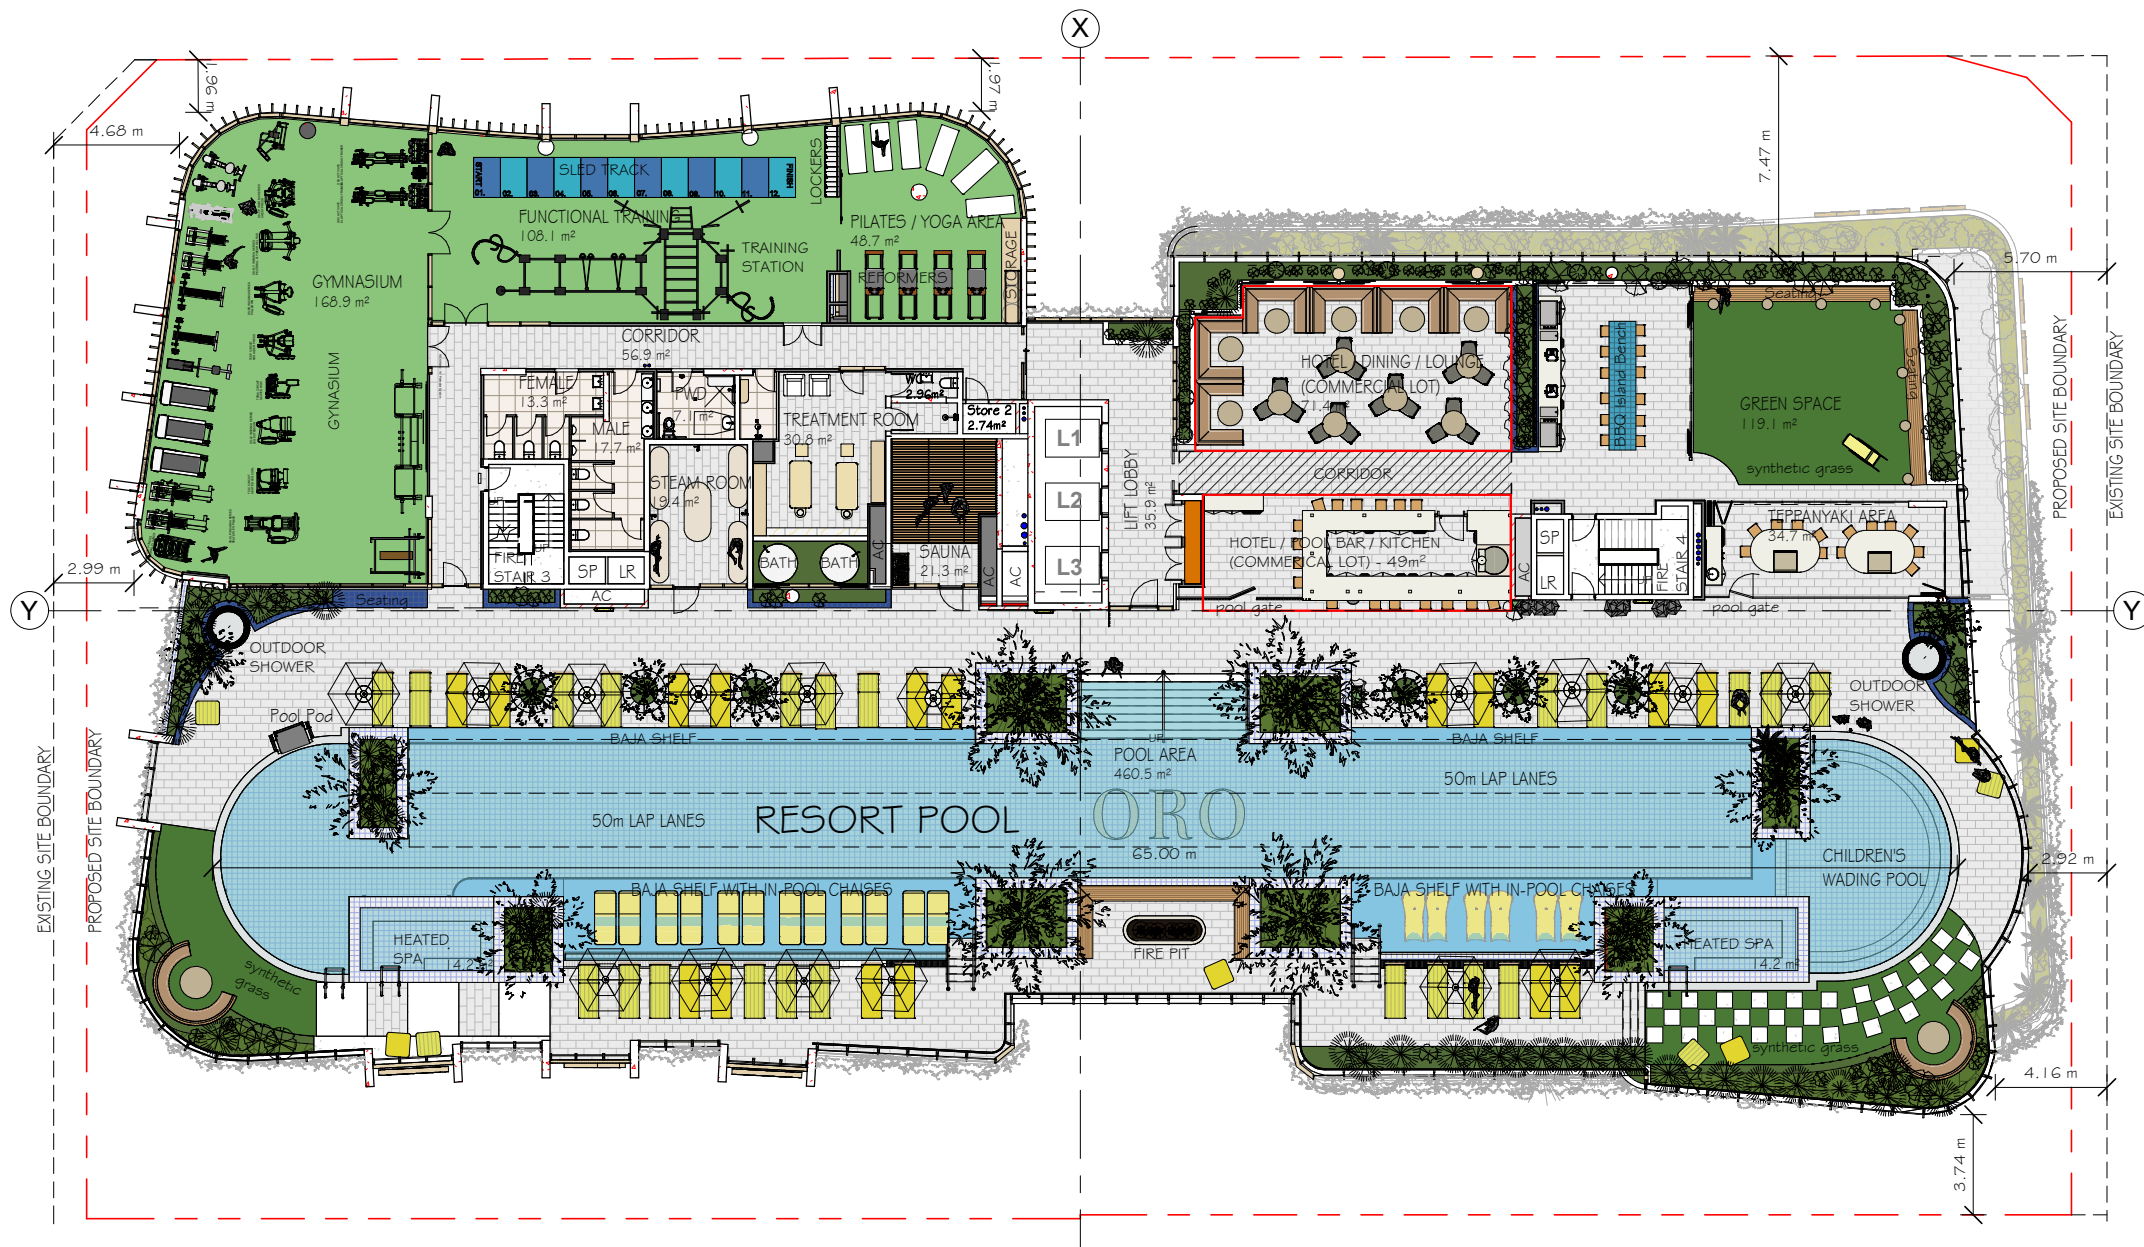

STRATTON STREET

LONGLAND STREET

KYABRA STREET

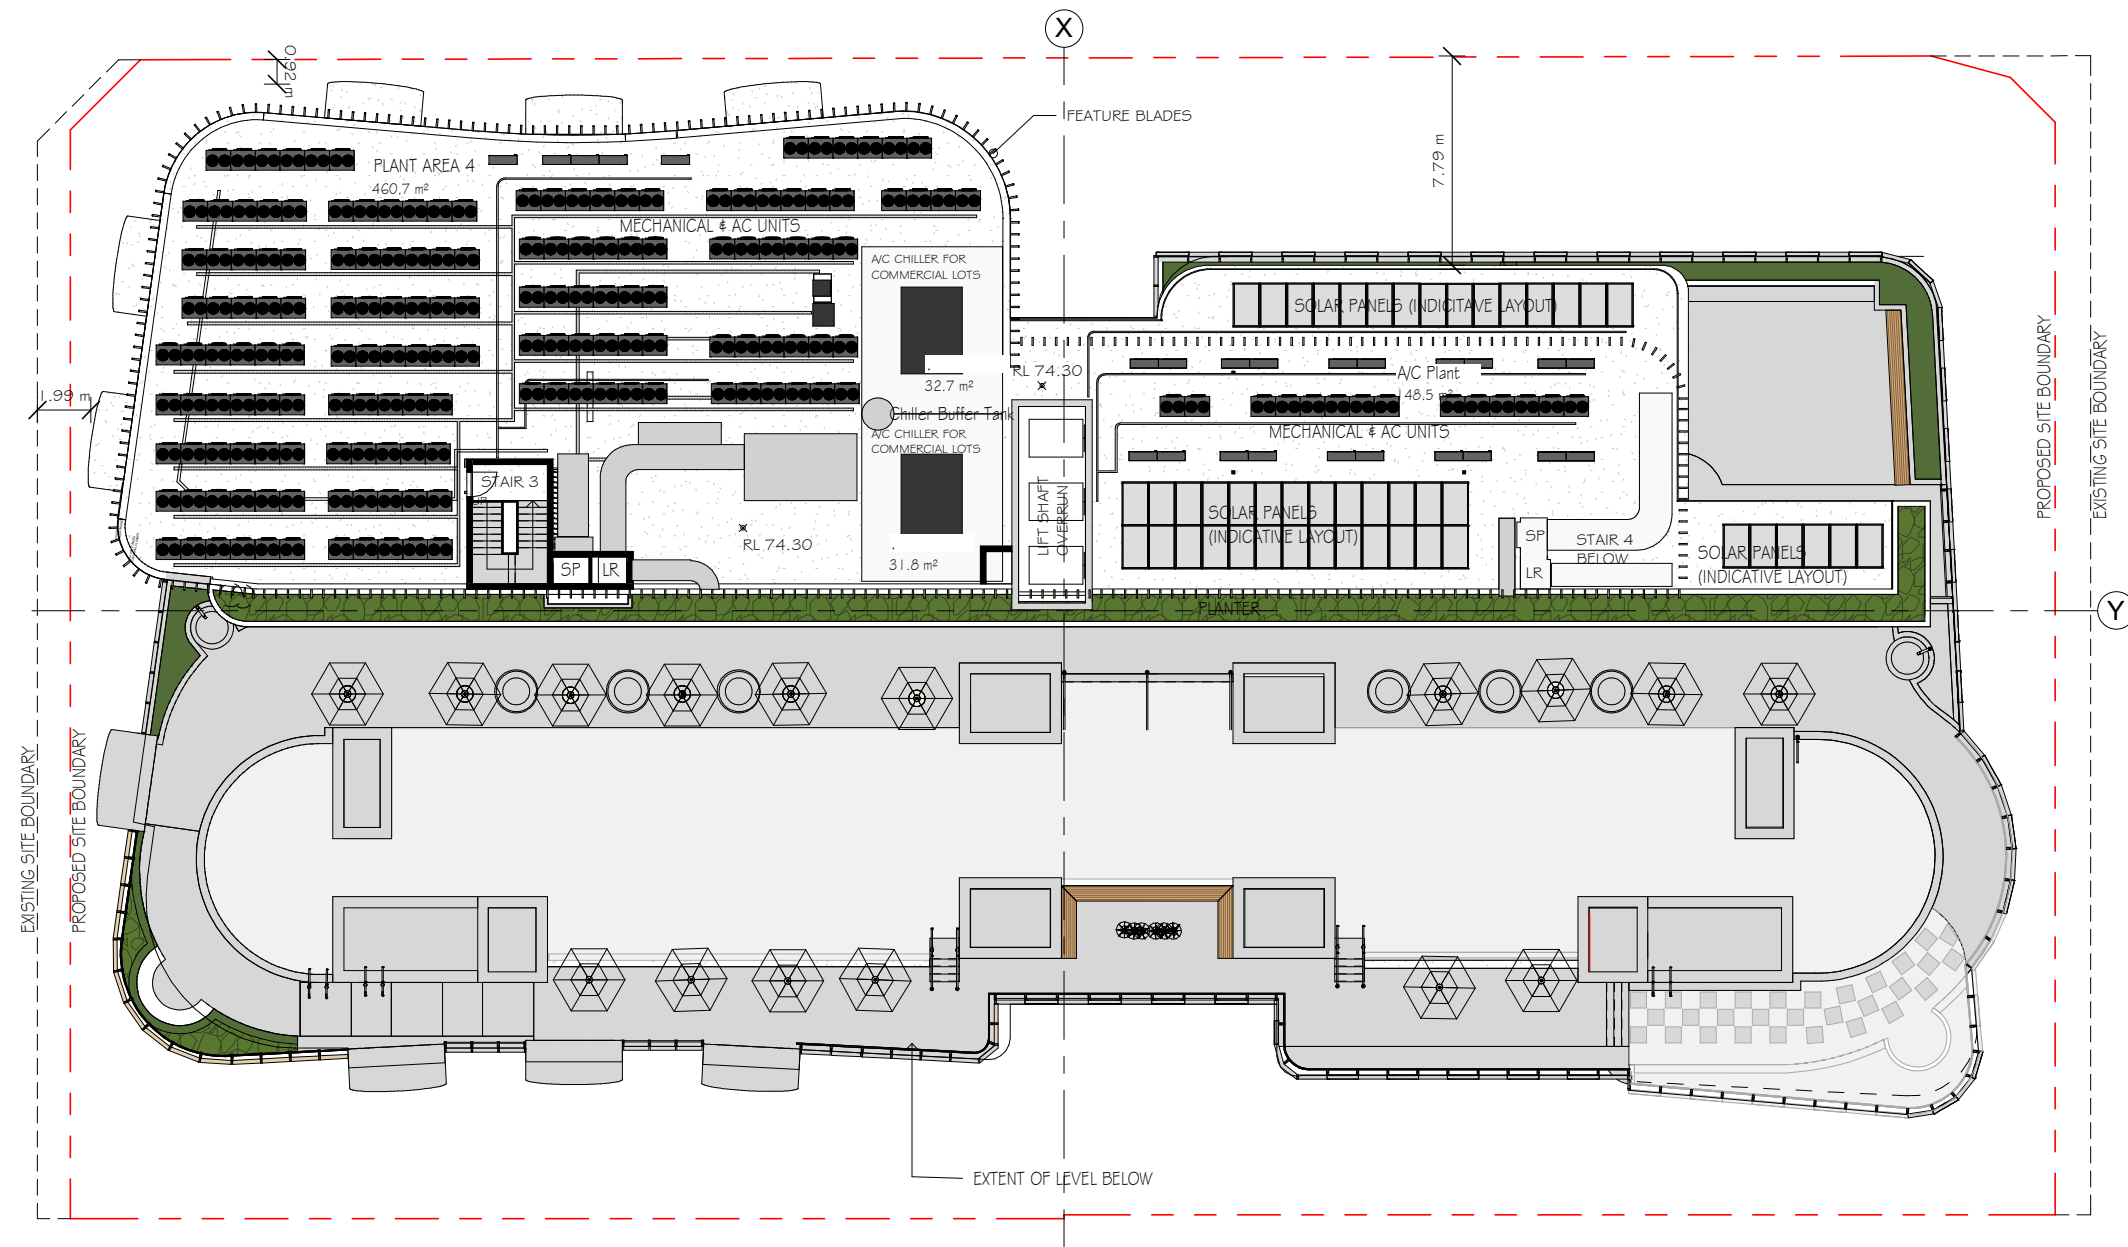

revisions

Date	Description
12.06.2020	DESIGN SMART REVIEW
03.07.2020	DA DesignSMART meeting 3
02.09.2020	DEVELOPMENT APPLICATION
15.09.2020	DEVELOPMENT APPLICATION
06.10.2020	DEVELOPMENT APPLICATION

Rev.
E
F
G
H
I

client

Panettiere Developments Pty Ltd
75 LONGLAND STREET
NEWSTEAD QLD 4006

location


title ROOF PLAN
ROOF

scale (A2) 1 : 200


dwg No. DA-129

author WJD

revision I

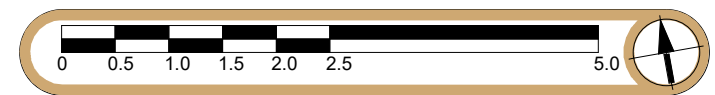

6/11/2020 11:02:48 AM

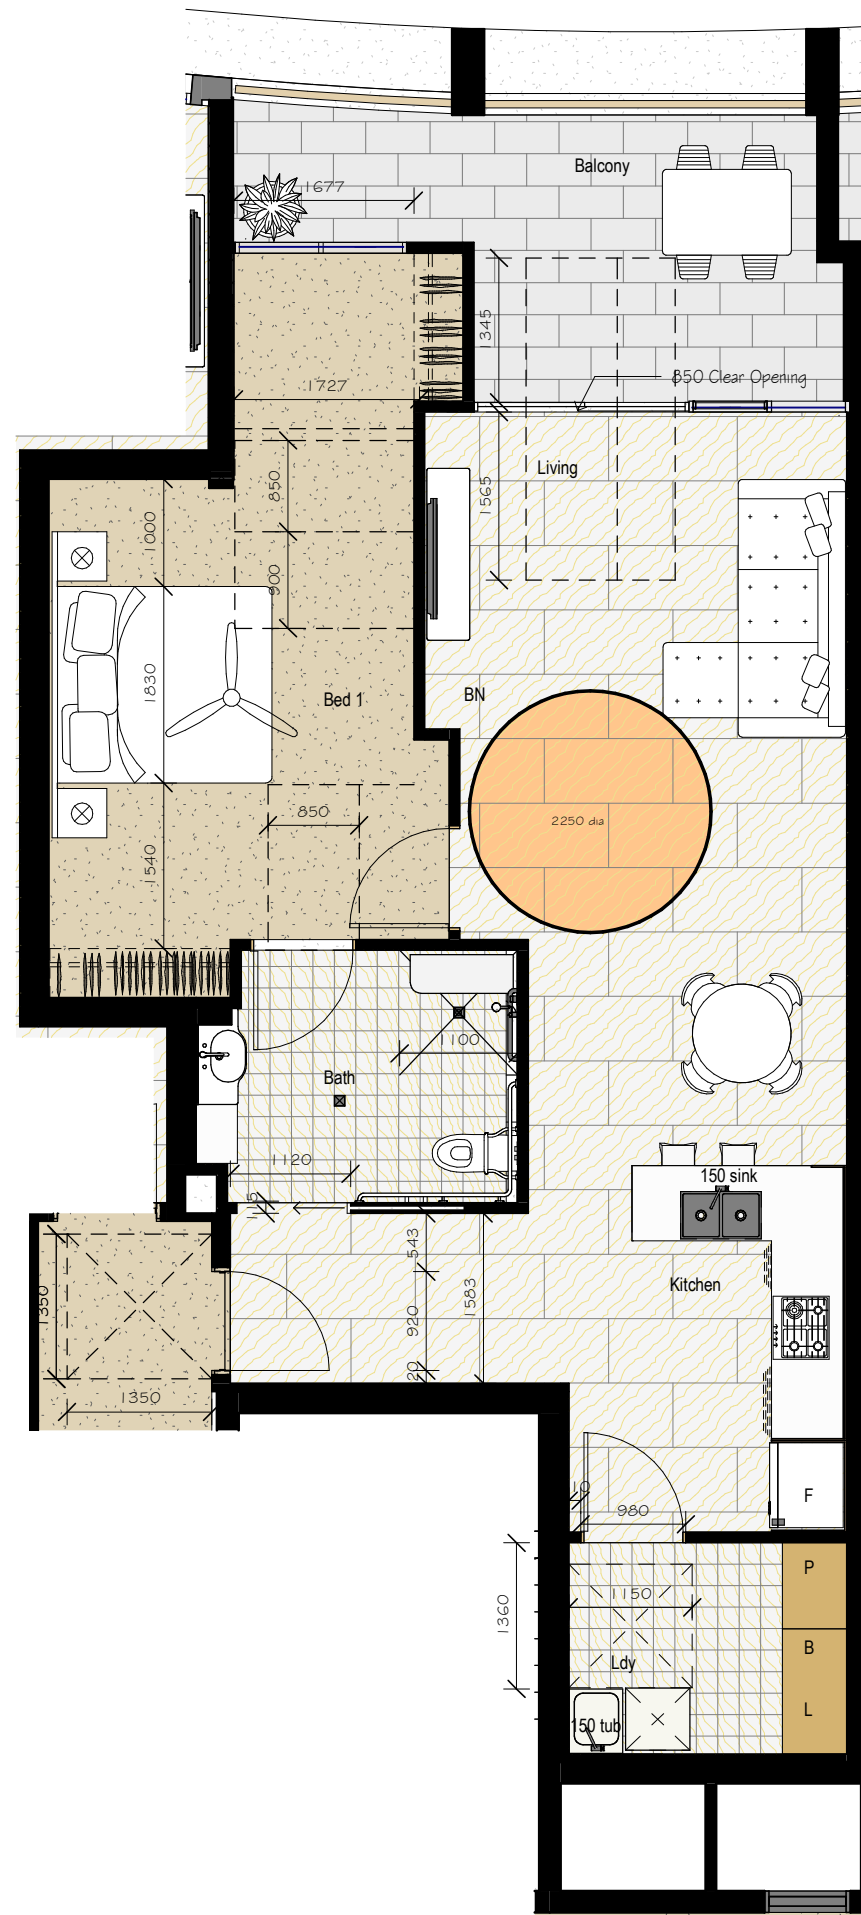Provisional Registration
Accessible Units Pending